# MORRISFIELD

CITY OF SHELBY
COUNTY OF RICHLAND
STATE OF OHIO.

The undersigned owners hereby certify that the enclosed plat represents correctly the amount location and dimensions of the real estate to be subdivided as located in the S.W. 1/4 of Sec. 9, Jackson Twp. now within the Corporate limits of the City of Shelby Ohio. The Streets & Park are dedicated to the use and benefit of the Public forever.

Witness Signatures

_____ _____

_____ _____

_____ _____

State of Ohio
County of Richland SS.
Before me a Notary Public in and for said County & State, appeared the above signed owners and acknowledge the execution of the above and foregoing plat to be their free act & deed for the uses and purposeses therein mentioned.
In testimony whereof I hereunto subscribe my name & affix my Notarial Seal, this___ day of___ 1941.

_____

The Council of The City of Shelby Ohio hereby accept the enclosed plat for the purposes mentioned above.

_____ Pres of Council
_____ Clerk.

I hereby certify the enclosed Plat to be Correct and that the Surveying and monumenting was done by me.

Boydell Wirman
Prof. Civil Engr.

11.37 A. June 9" 1941.
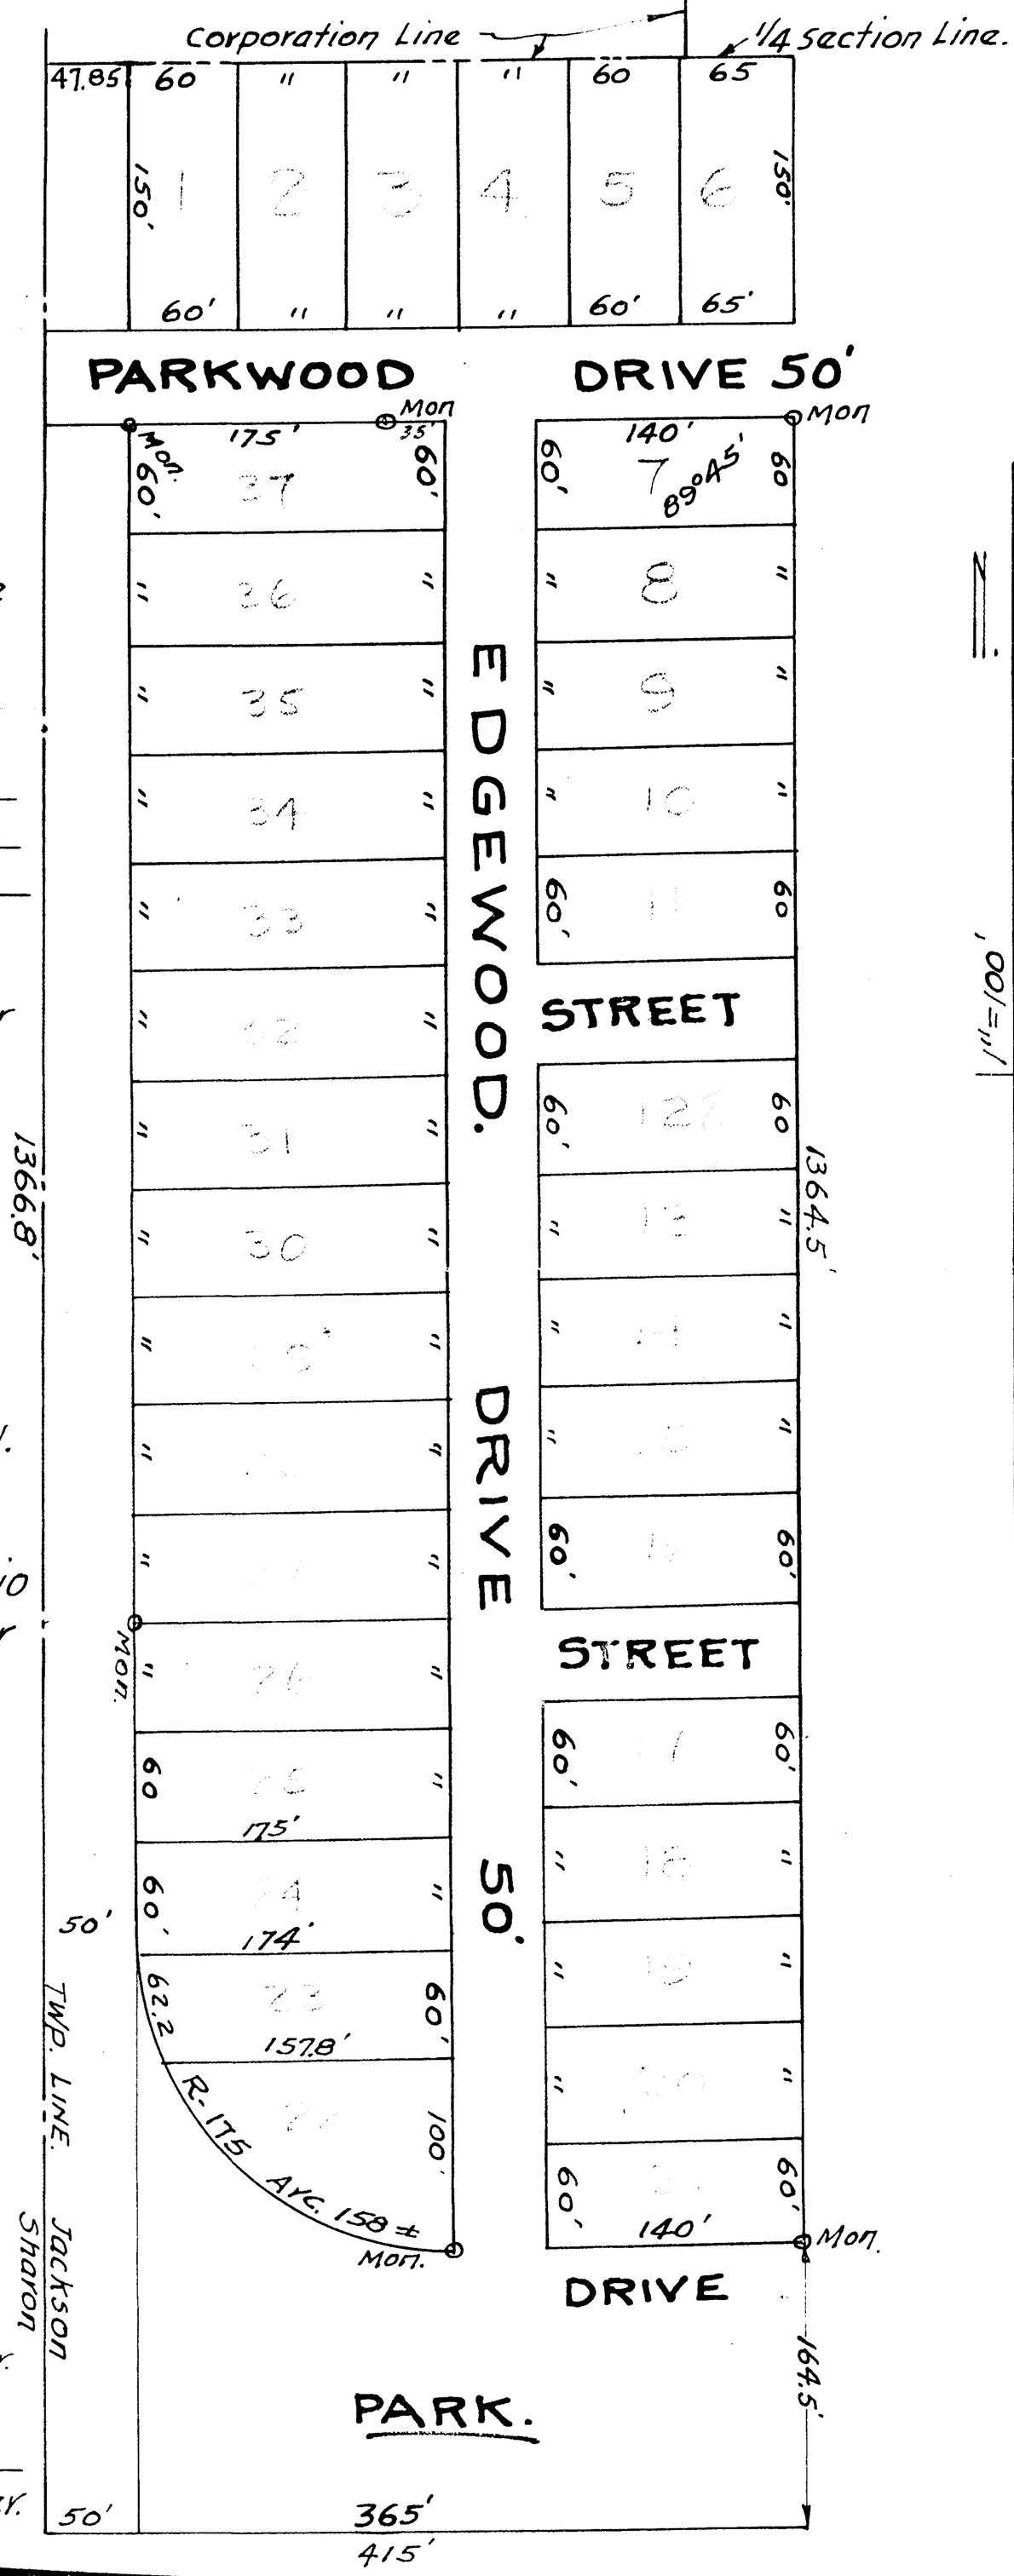
Transferred _____ Co. Auditor.
Rec. for record _____ Date.
Recorded _____
Co. Recorder.