PLAT OF BOUNDARY SURVEY

D. & N. PACKING AND FORWARDING

LOT 3730, A VACATED STREET, AND PART OF THE NORTHWEST AND SOUTHWEST QUARTERS, SECTION FIVE (5) TOWNSHIP TWENTY-TWO (22), RANGE NINETEEN (19), SHARON TOWNSHIP CITY OF SHELBY, RICHLAND COUNTY, OHIO

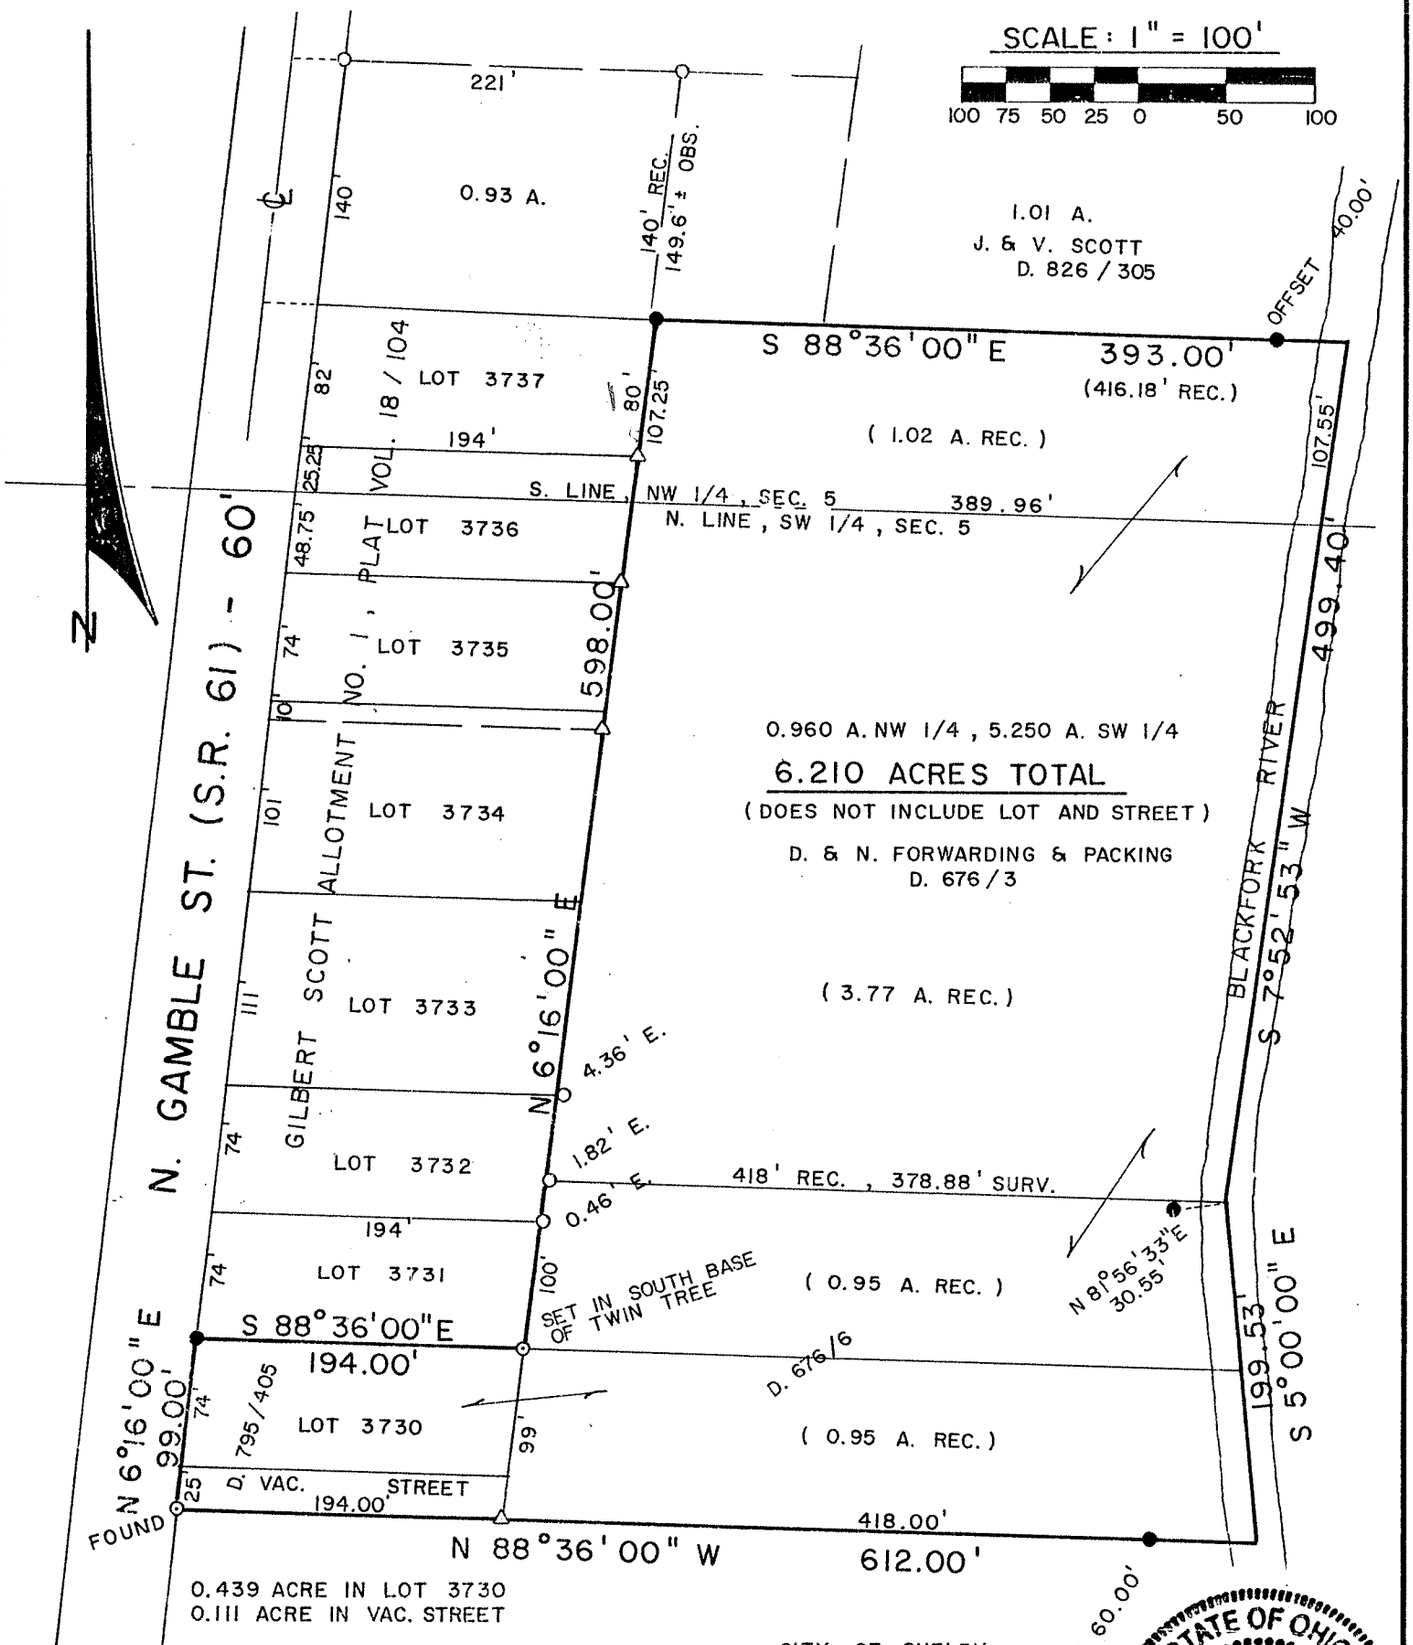

0.439 ACRE IN LOT 3730
0.111 ACRE IN VAC. STREET

CITY OF SHELBY

BEARINGS ARE BASED ON PREVIOUS SURVEYS BY FRED E. KROCKA. DISTANCES ARE PER EXISTING RECORDS AND ACTUAL LOCATION OF THE BLACKFORK.

LEGEND

- △ - IRON PIN FOUND
- ○ - IRON PIPE FOUND
- ⊙ - SURVEY NAIL
- ● - 5/8" IRON PIN SET WITH CAP STAMPED "C. KERG, RLS 7152"

PREPARED BY
KERG SURVEYING

STATE OF OHIO
CHARLES A. KERG
7152
REGISTERED
PROFESSIONAL SURVEYOR

CHARLES A. KERG
REGISTERED OHIO SURVEYOR NO. 7152
DATE: MAY 23, 1989