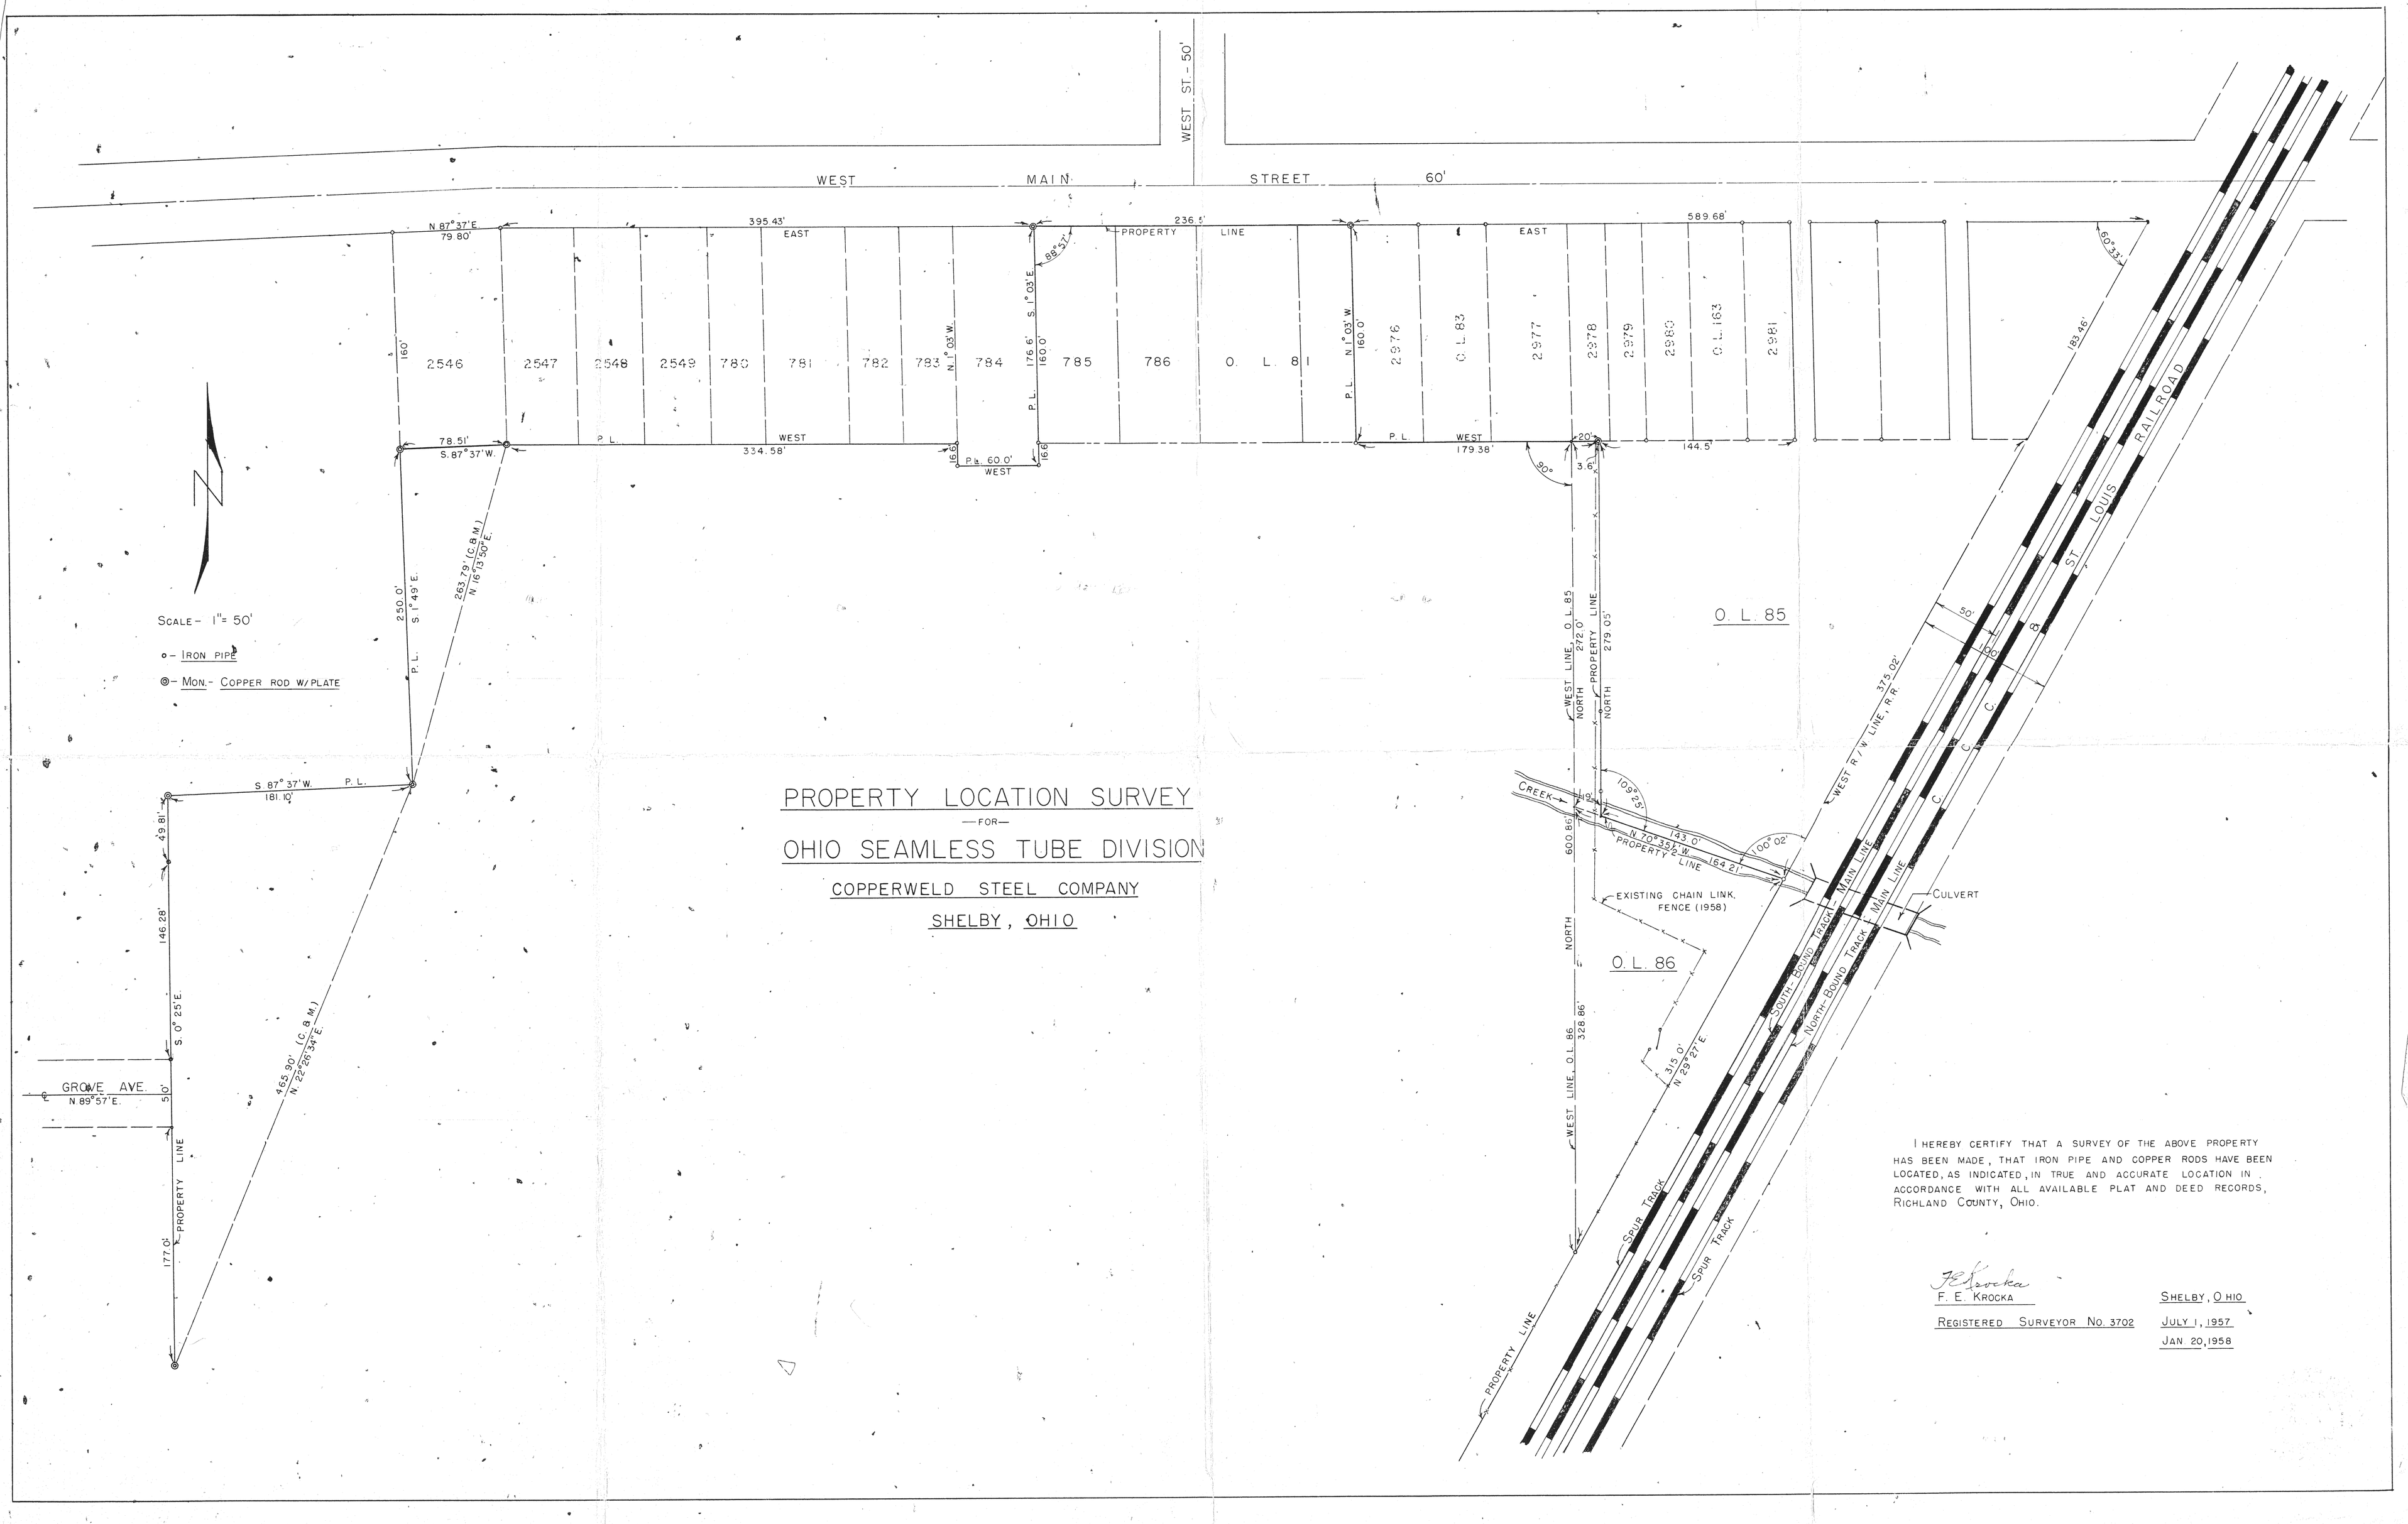

PROPERTY LOCATION SURVEY

—FOR—

OHIO SEAMLESS TUBE DIVISION

COPPERWELD STEEL COMPANY

SHELBY, OHIO

I HEREBY CERTIFY THAT A SURVEY OF THE ABOVE PROPERTY HAS BEEN MADE, THAT IRON PIPE AND COPPER RODS HAVE BEEN LOCATED, AS INDICATED, IN TRUE AND ACCURATE LOCATION IN ACCORDANCE WITH ALL AVAILABLE PLAT AND DEED RECORDS, RICHLAND COUNTY, OHIO.

F. E. Krocka

F. E. KROCKA

REGISTERED SURVEYOR NO. 3702

SHELBY, OHIO

JULY 1, 1957

JAN. 20, 1958

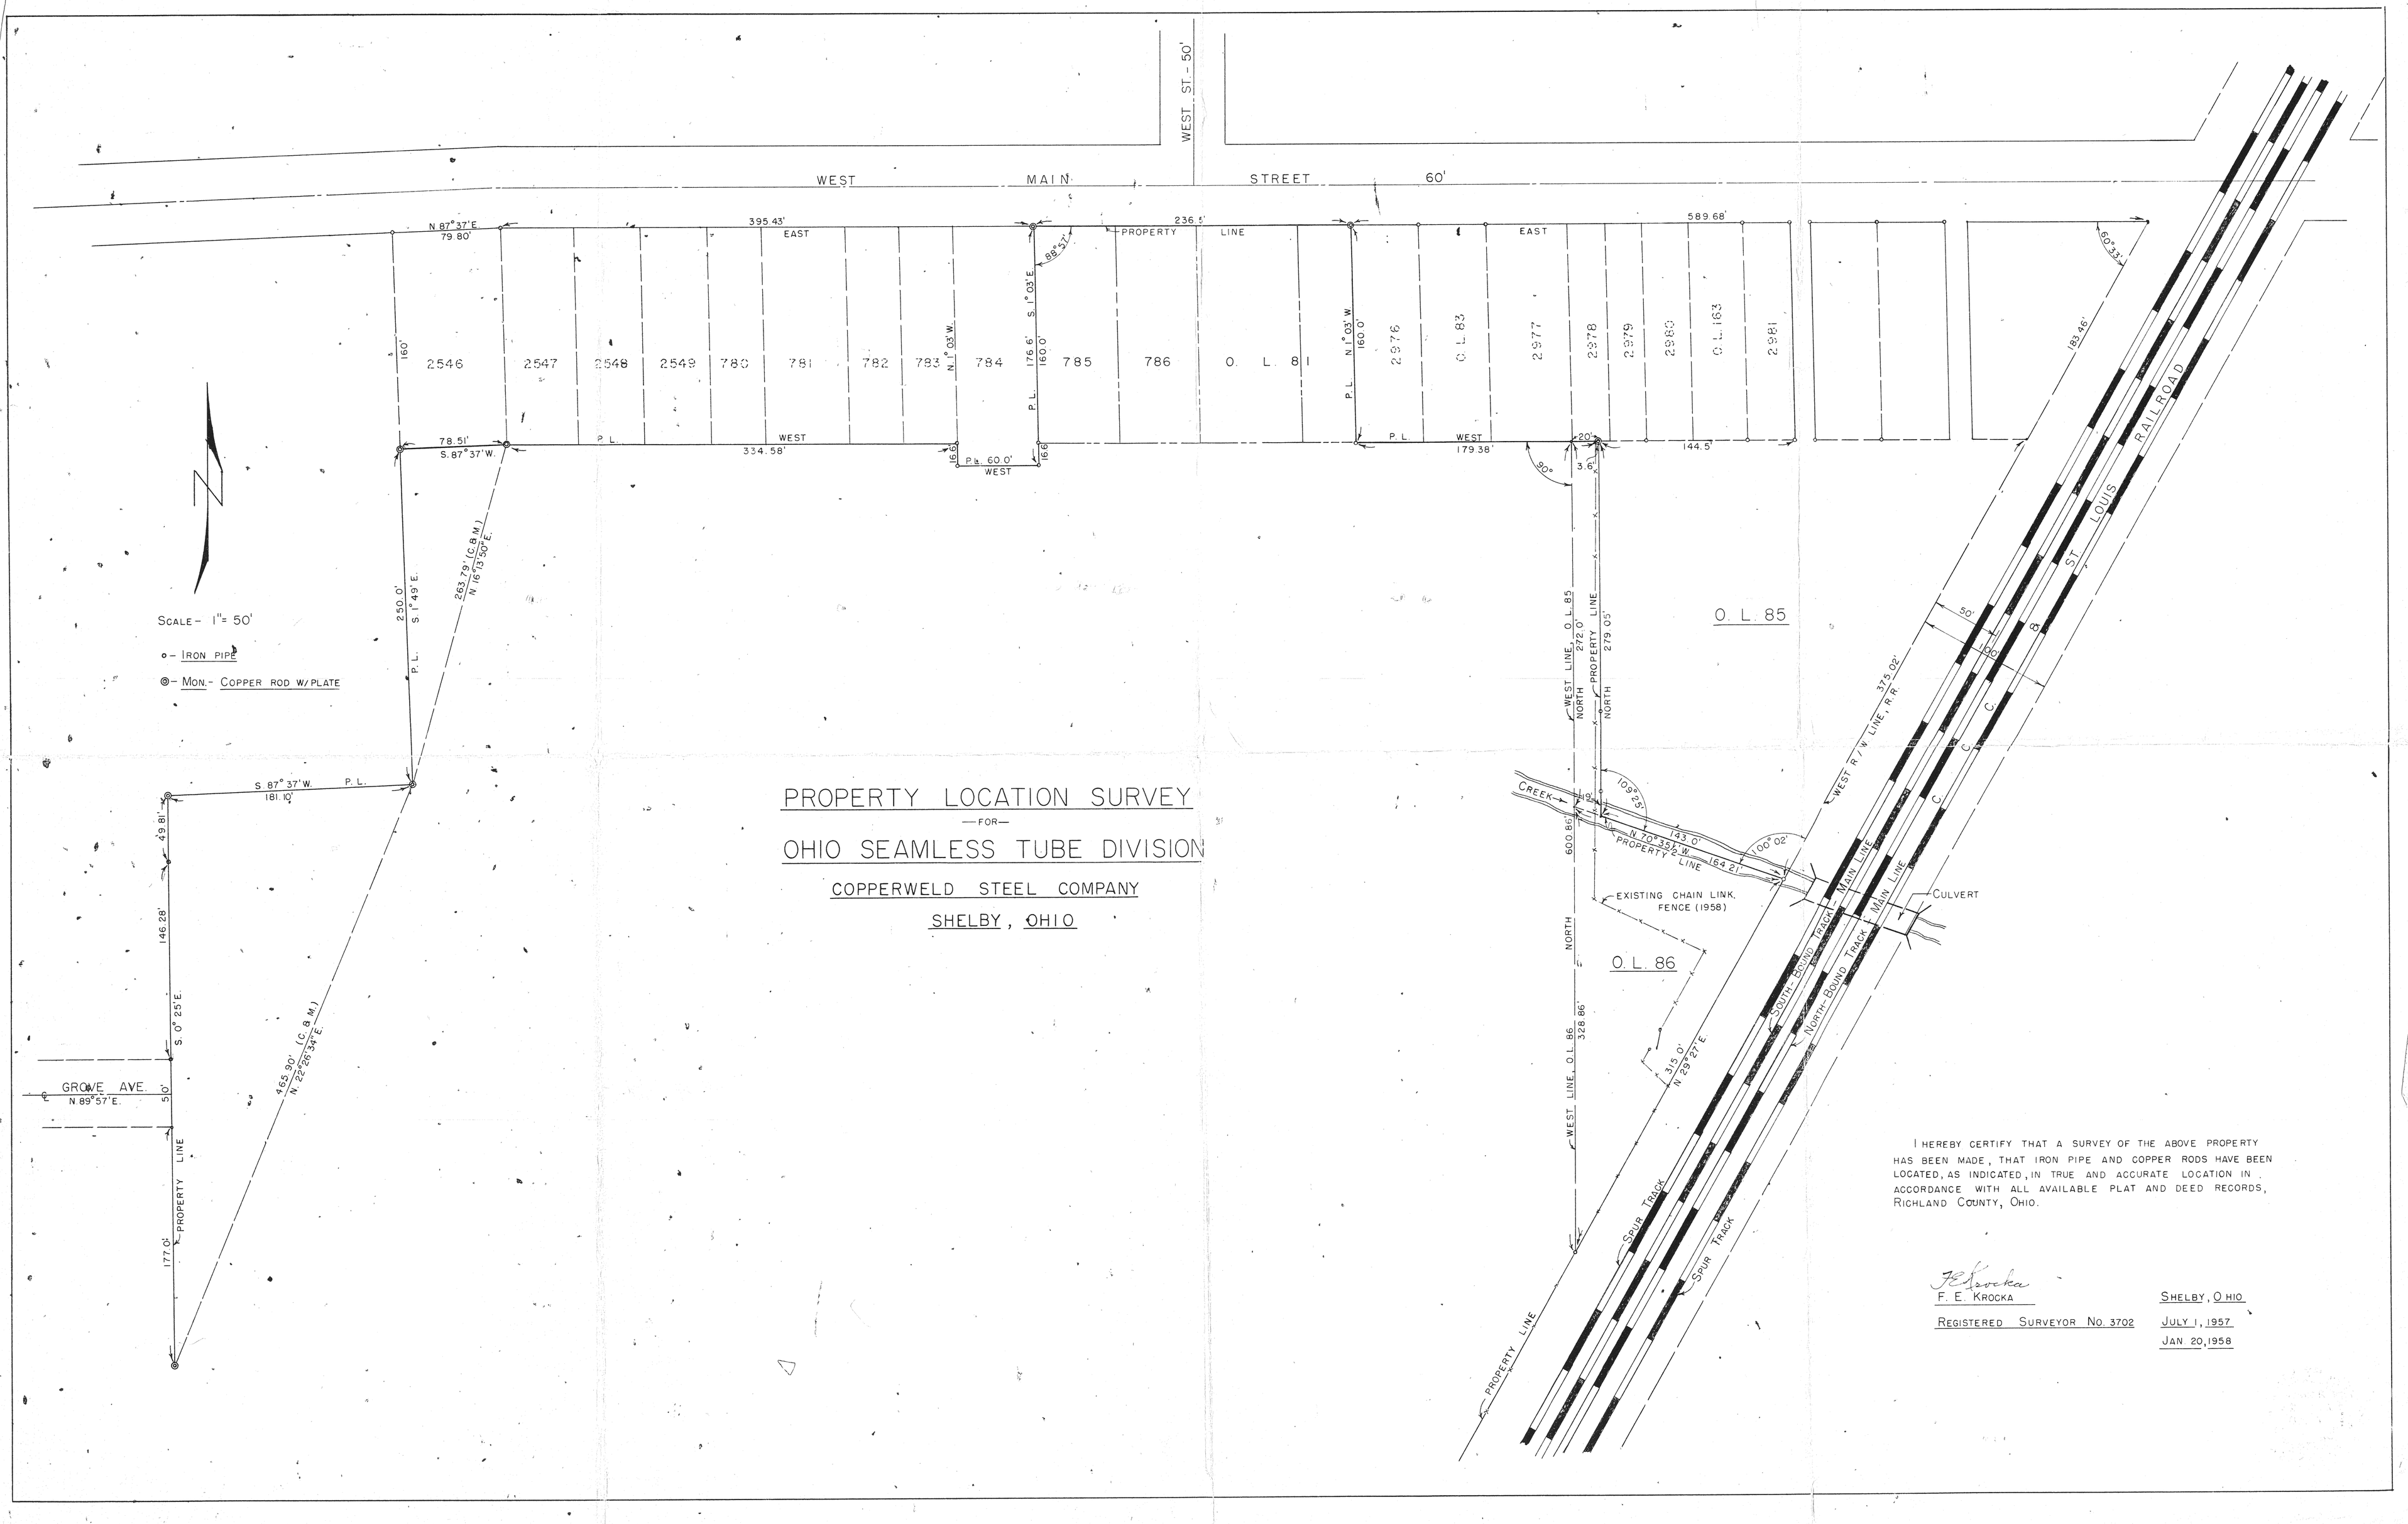

PROPERTY LOCATION SURVEY

—FOR—

OHIO SEAMLESS TUBE DIVISION

COPPERWELD STEEL COMPANY

SHELBY, OHIO

I HEREBY CERTIFY THAT A SURVEY OF THE ABOVE PROPERTY HAS BEEN MADE, THAT IRON PIPE AND COPPER RODS HAVE BEEN LOCATED, AS INDICATED, IN TRUE AND ACCURATE LOCATION IN ACCORDANCE WITH ALL AVAILABLE PLAT AND DEED RECORDS, RICHLAND COUNTY, OHIO.

F. E. Krocka

F. E. KROCKA

REGISTERED SURVEYOR NO. 3702

SHELBY, OHIO

JULY 1, 1957

JAN. 20, 1958