PLAT OF BOUNDARY SURVEY

RICHARD RONK

PART OF THE SOUTHEAST QUARTER, SECTION TWO(2) TOWNSHIP TWENTY-ONE (21), RANGE NINETEEN (19) SPRINGFIELD TOWNSHIP, RICHLAND COUNTY, OHIO

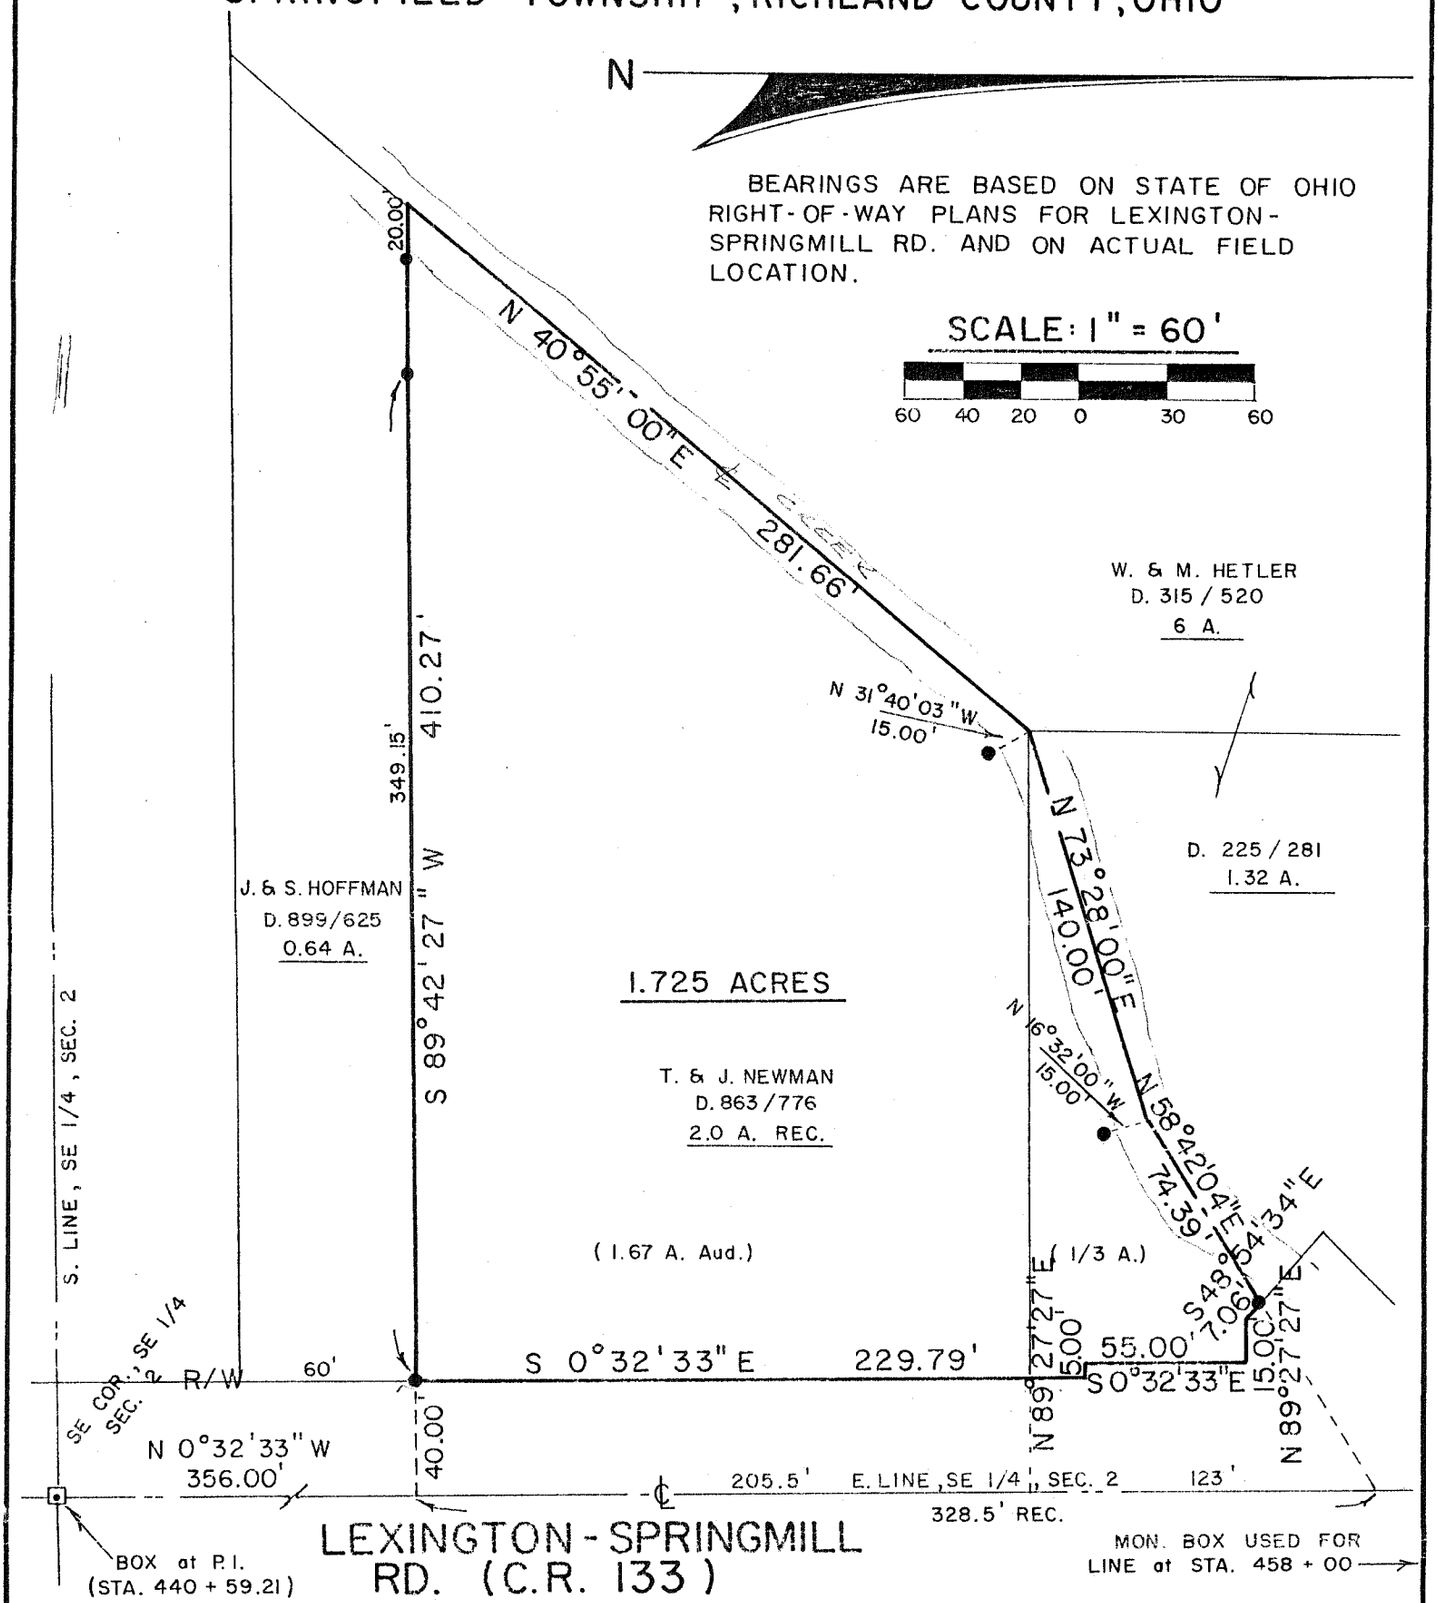

STATE OF OHIO
CHARLES A. KERG
7152
REGISTERED PROFESSIONAL SURVEYOR

LEGEND

- ⊡ - IRON PIN MONUMENT BOX FOUND
- ● - 5/8" IRON PIN SET WITH CAP STAMPED "C. KERG, RLS 7152"

PREPARED BY
KERG SURVEYING

Charles A. Kerg

CHARLES A. KERG
REGISTERED OHIO SURVEYOR NO. 7152
DATE: AUGUST 10, 1989