Kenneth P. Shaffer
Murray D. Shaffer
C. B. Parrett
Edgar R. Johnston
M. P. Lichtenwalter

SHAFFER, PARRETT & ASSOCIATES
CONSULTING ENGINEERS

137 Lexington Avenue
MANSFIELD, OHIO
Telephone 1442-6

127½ East Liberty Street
WOOSTER, OHIO
Telephone 569

Water Supply and Distribution
Sewerage and Sewage Treatment
Streets and Expressways
Traffic and Parking Studies
Commercial and Industrial Buildings

SURVEY OF
STULL PROPERTY

PT. SW^4 SEC. 14, TWP 21, RANGE 18
SPRINGFIELD TWP., RICHLAND CO., OHIO

SCALE: 1" = 100'

AUGUST 21, 1953
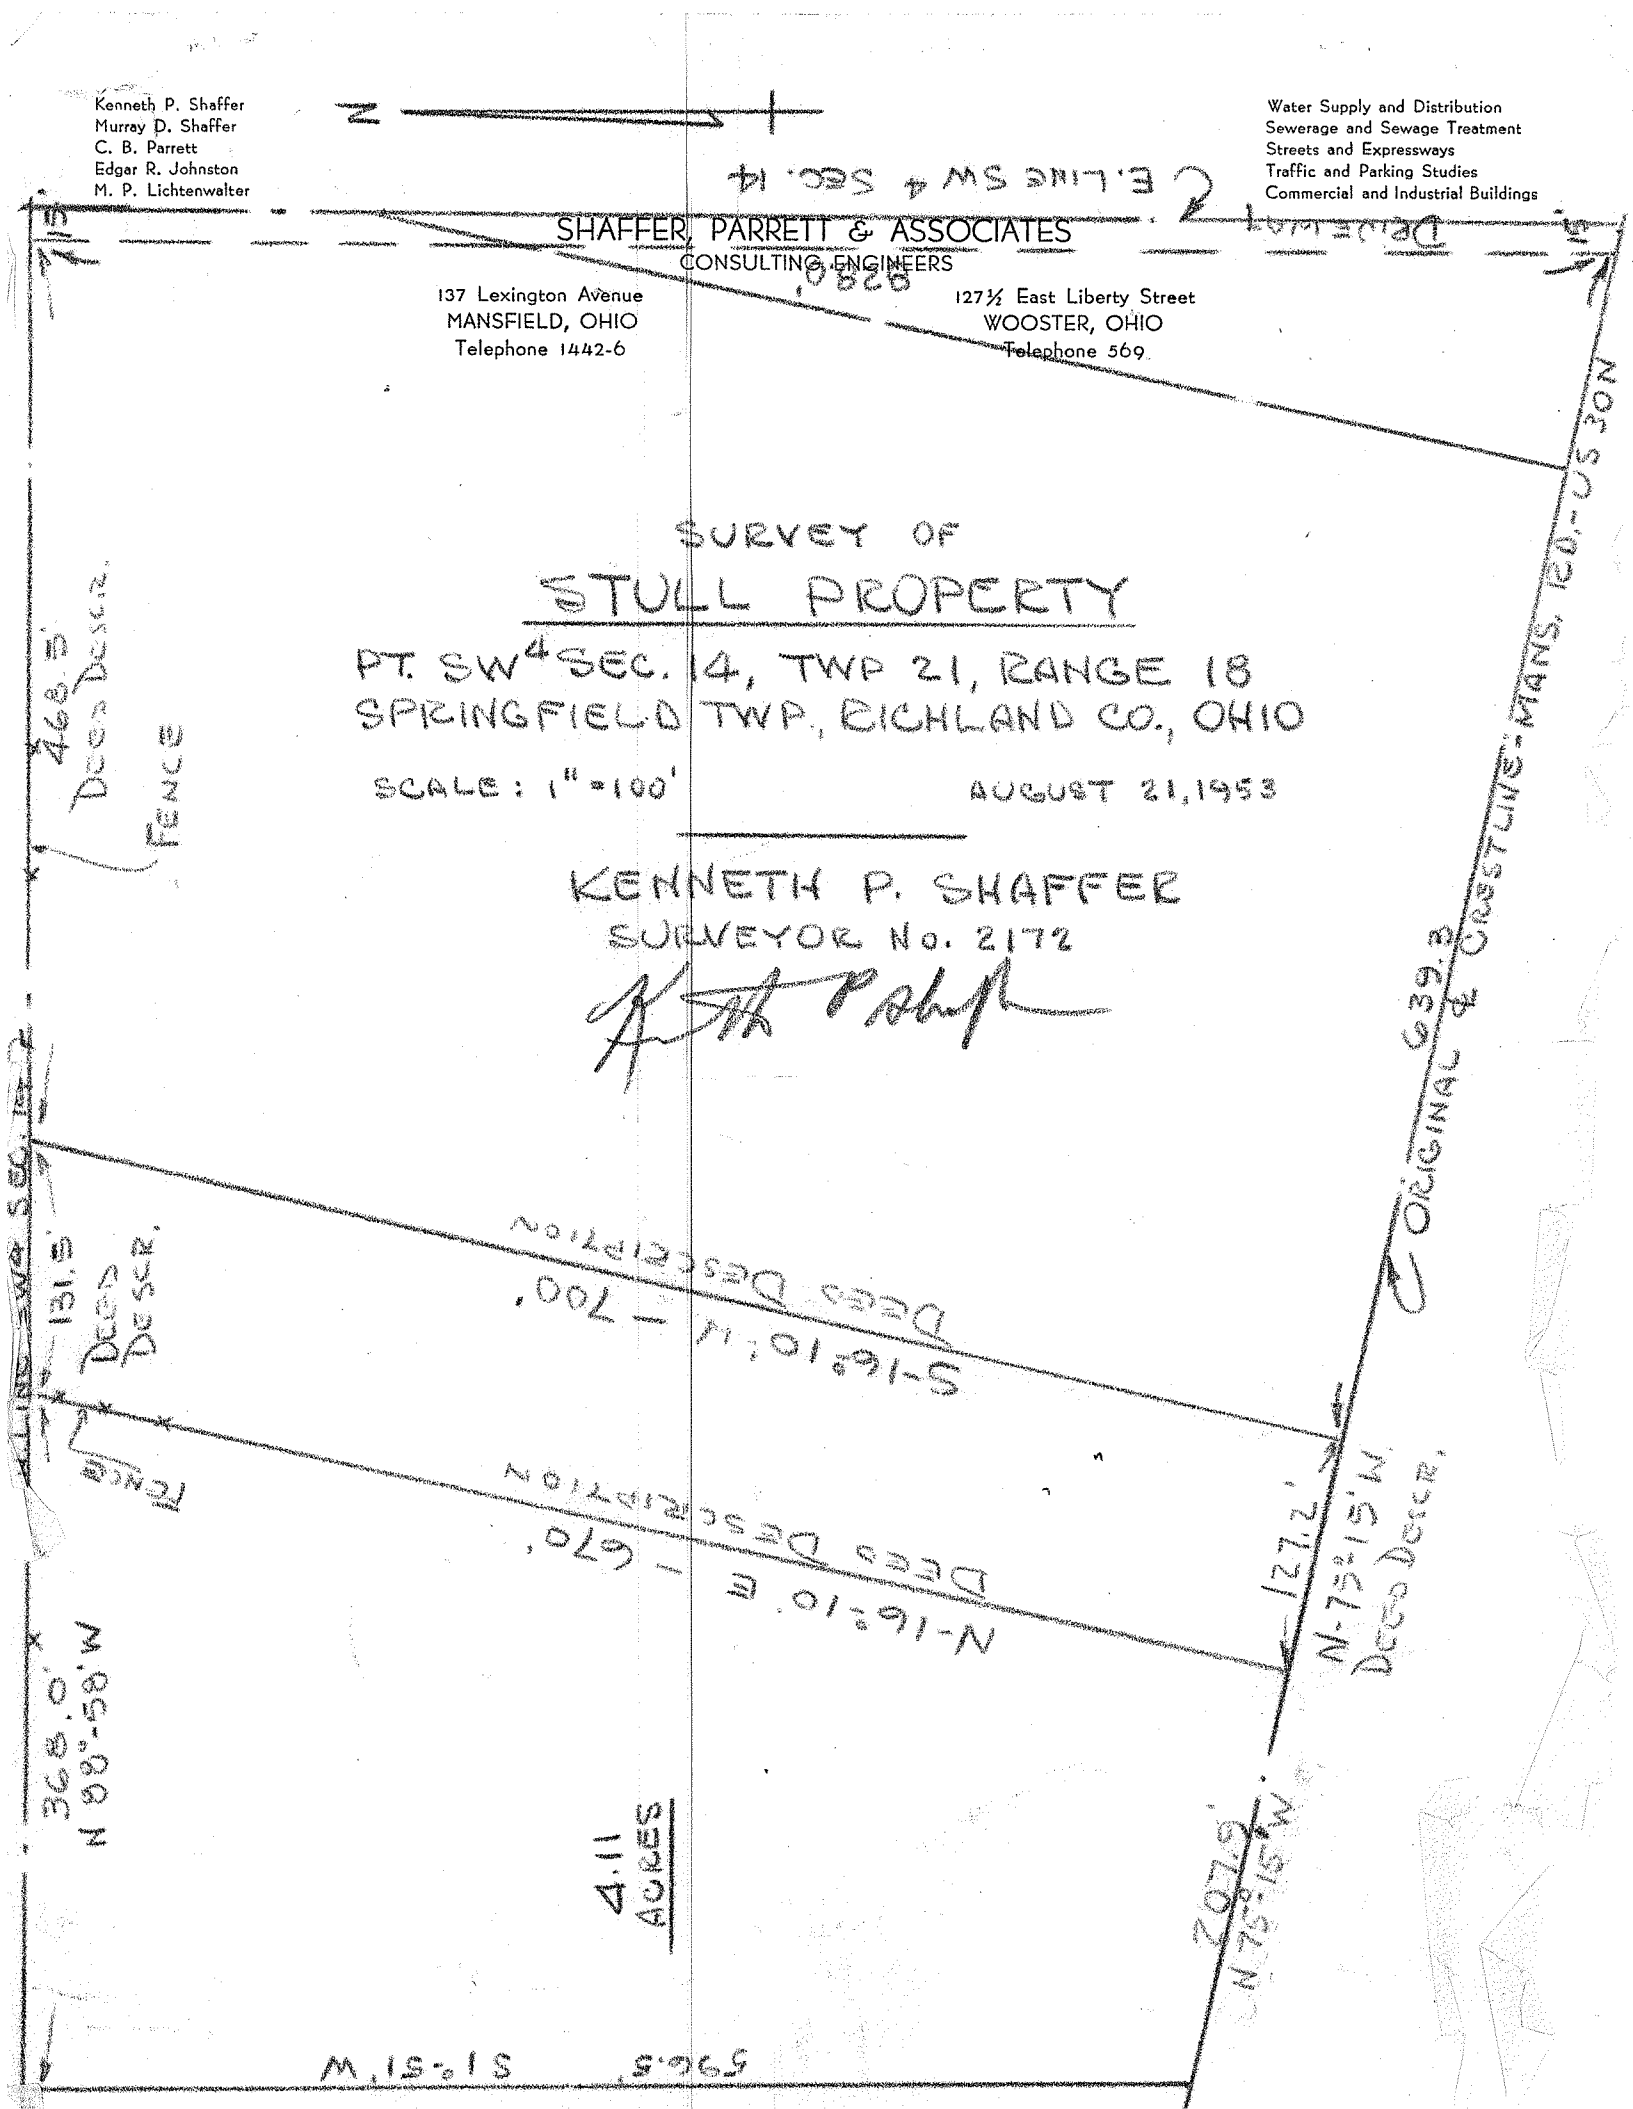
KENNETH P. SHAFFER
SURVEYOR No. 2172