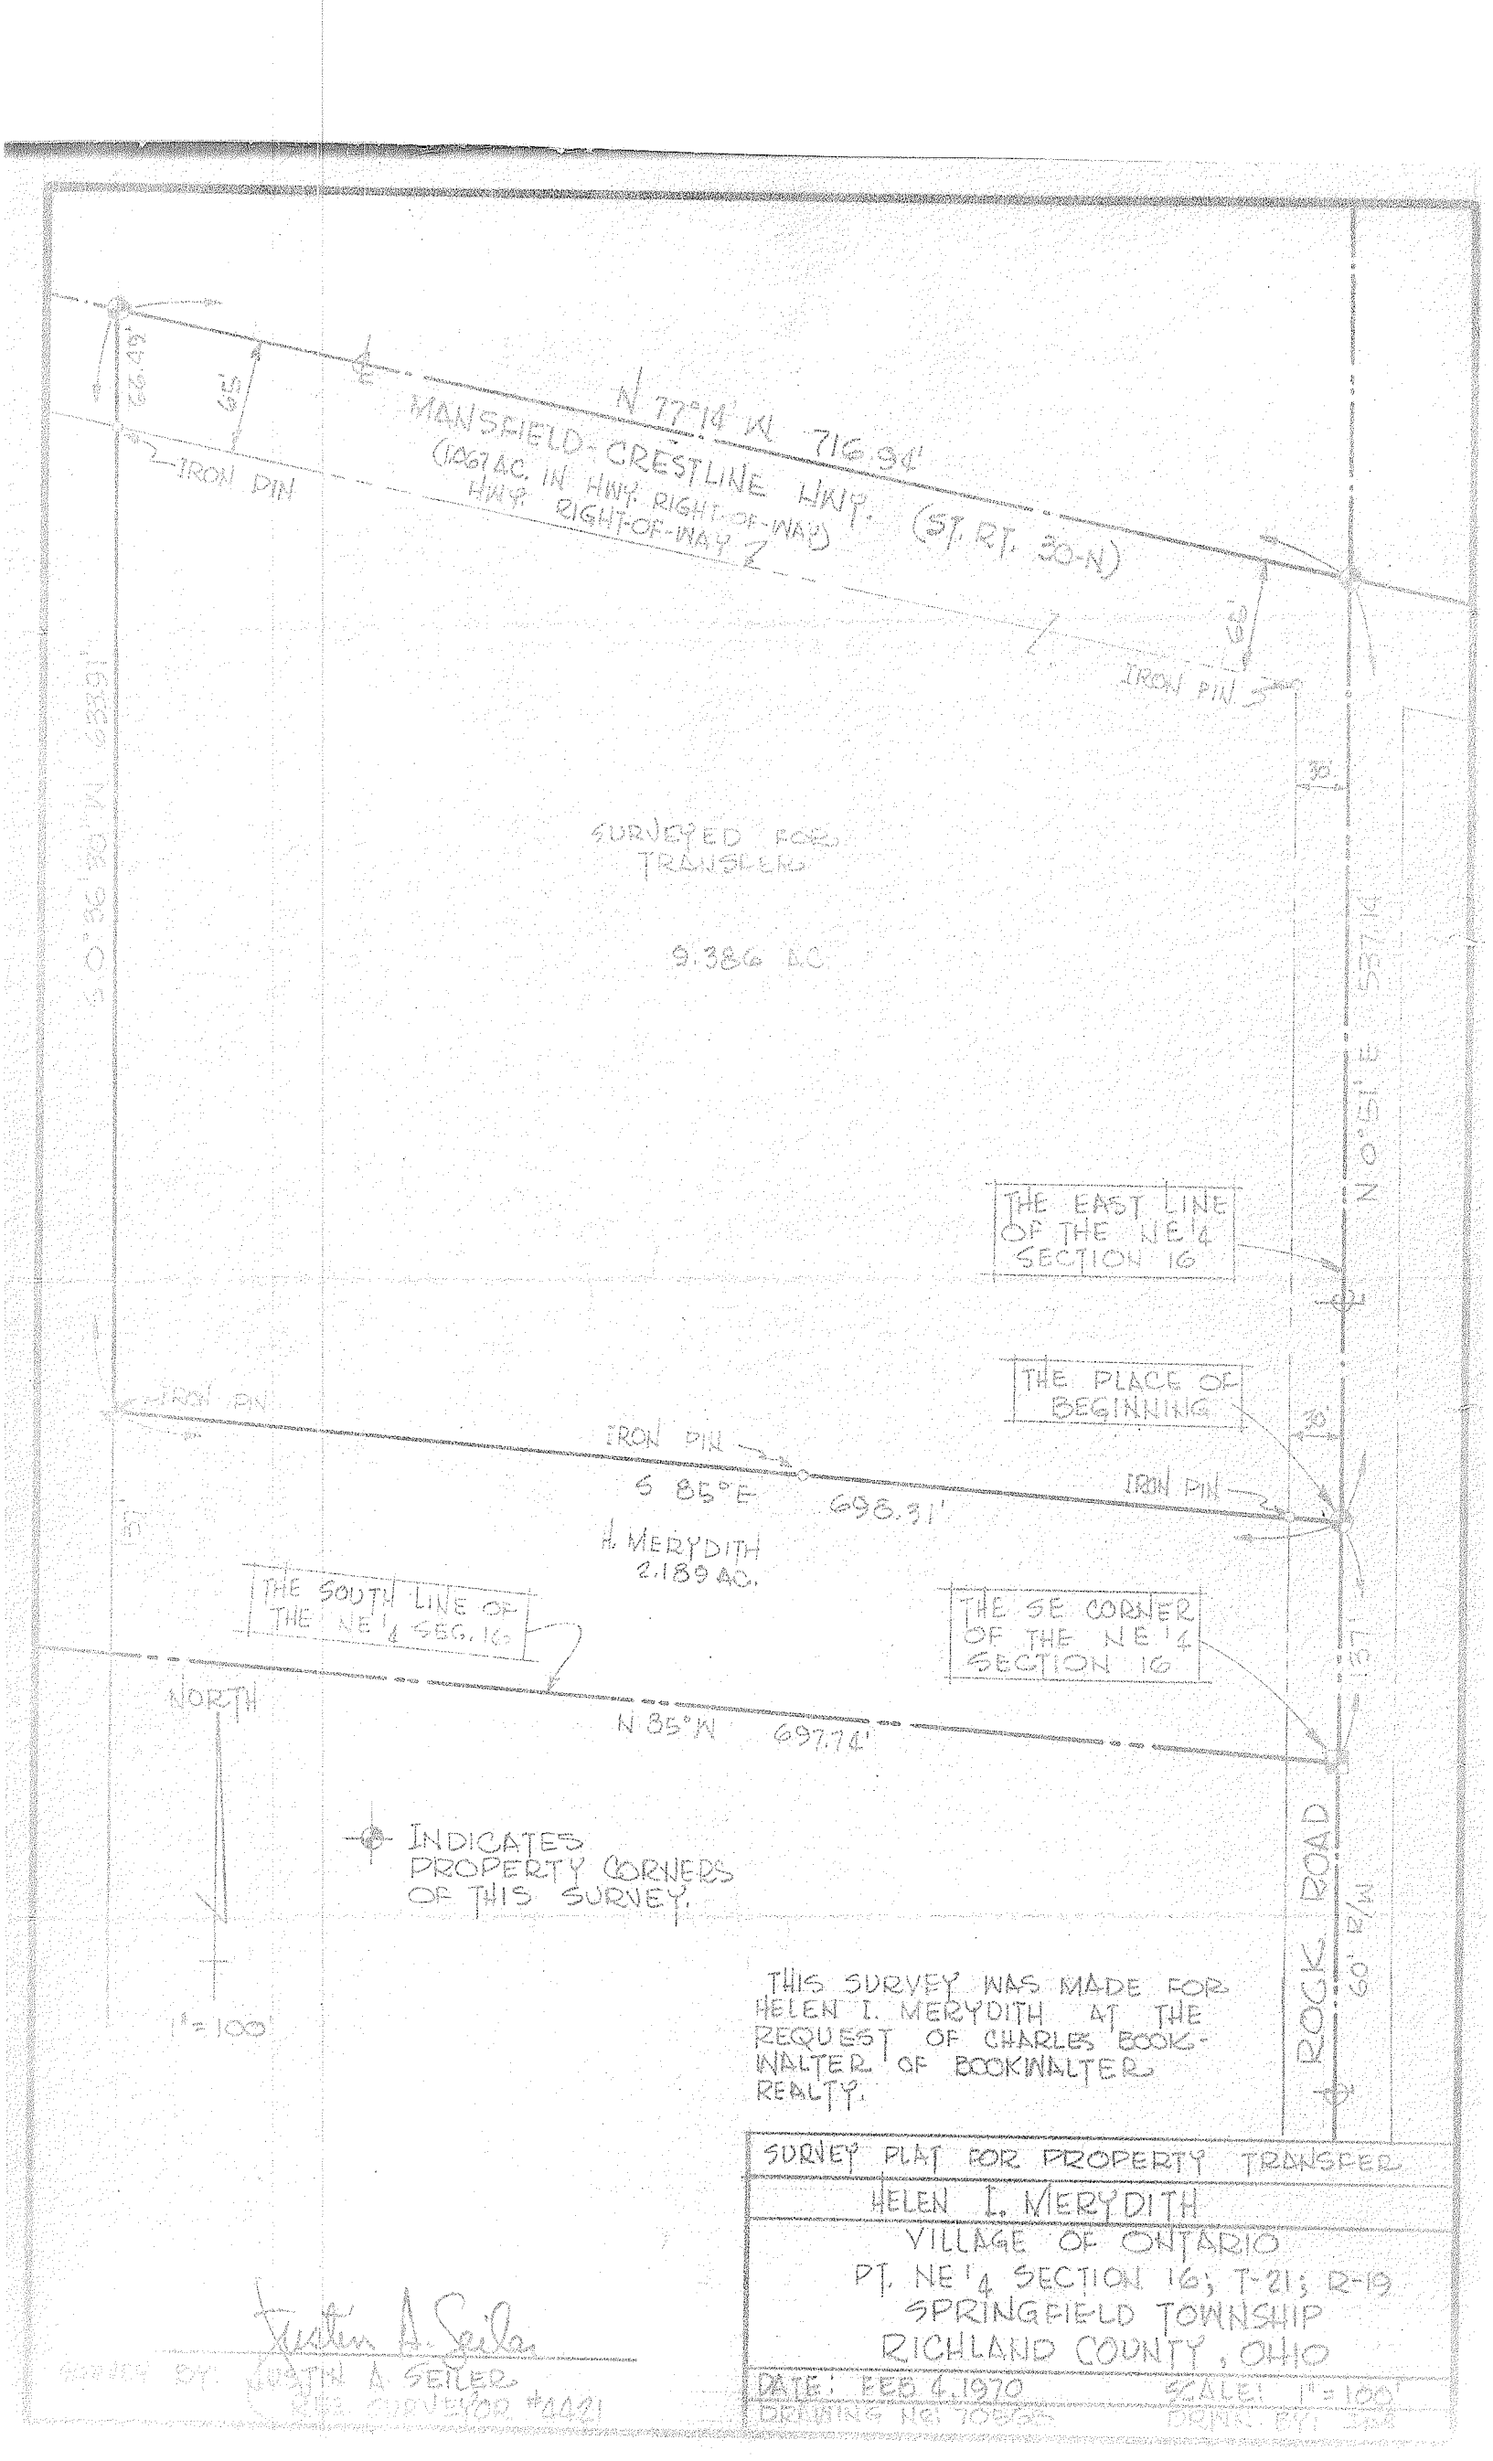
N 77°14' W 716.94'
MANSFIELD-CRESTLINE HWY. (ST. RT. 30-N)
(1067 AC. IN HWY. RIGHT-OF-WAY)
HWY. RIGHT-OF-WAY
IRON PIN
IRON PIN
IRON PIN
IRON PIN
IRON PIN
S 0°36'30" W 633.91'
SURVEYED FOR TRANSFER
9.386 AC.
S 85°E 698.31'
H. MERYDITH
2.189 AC.
N 85°W 697.74'
N 0°36'30" E 1310.15'
THE EAST LINE OF THE NE 1/4 SECTION 16
THE PLACE OF BEGINNING
THE SOUTH LINE OF THE NE 1/4 SEC. 16
THE SE CORNER OF THE NE 1/4 SECTION 16
NORTH
1"=100'
30'
30'
30'
ROCK ROAD
50' R/W
INDICATES PROPERTY CORNERS OF THIS SURVEY.
THIS SURVEY WAS MADE FOR HELEN I. MERYDITH AT THE REQUEST OF CHARLES BOOKWALTER OF BOOKWALTER REALTY.
SURVEY PLAT FOR PROPERTY TRANSFER
HELEN I. MERYDITH
VILLAGE OF ONTARIO
PT. NE 1/4 SECTION 16; T-21; R-19
SPRINGFIELD TOWNSHIP
RICHLAND COUNTY, OHIO
DATE: FEB 4, 1970
SCALE: 1"=100'
DRAWING NO. 70563
DRWN. BY: JAS
Justin A. Seiler
SURVEYED BY: JUSTIN A SEILER
O.R.S. SURVEYOR #4421