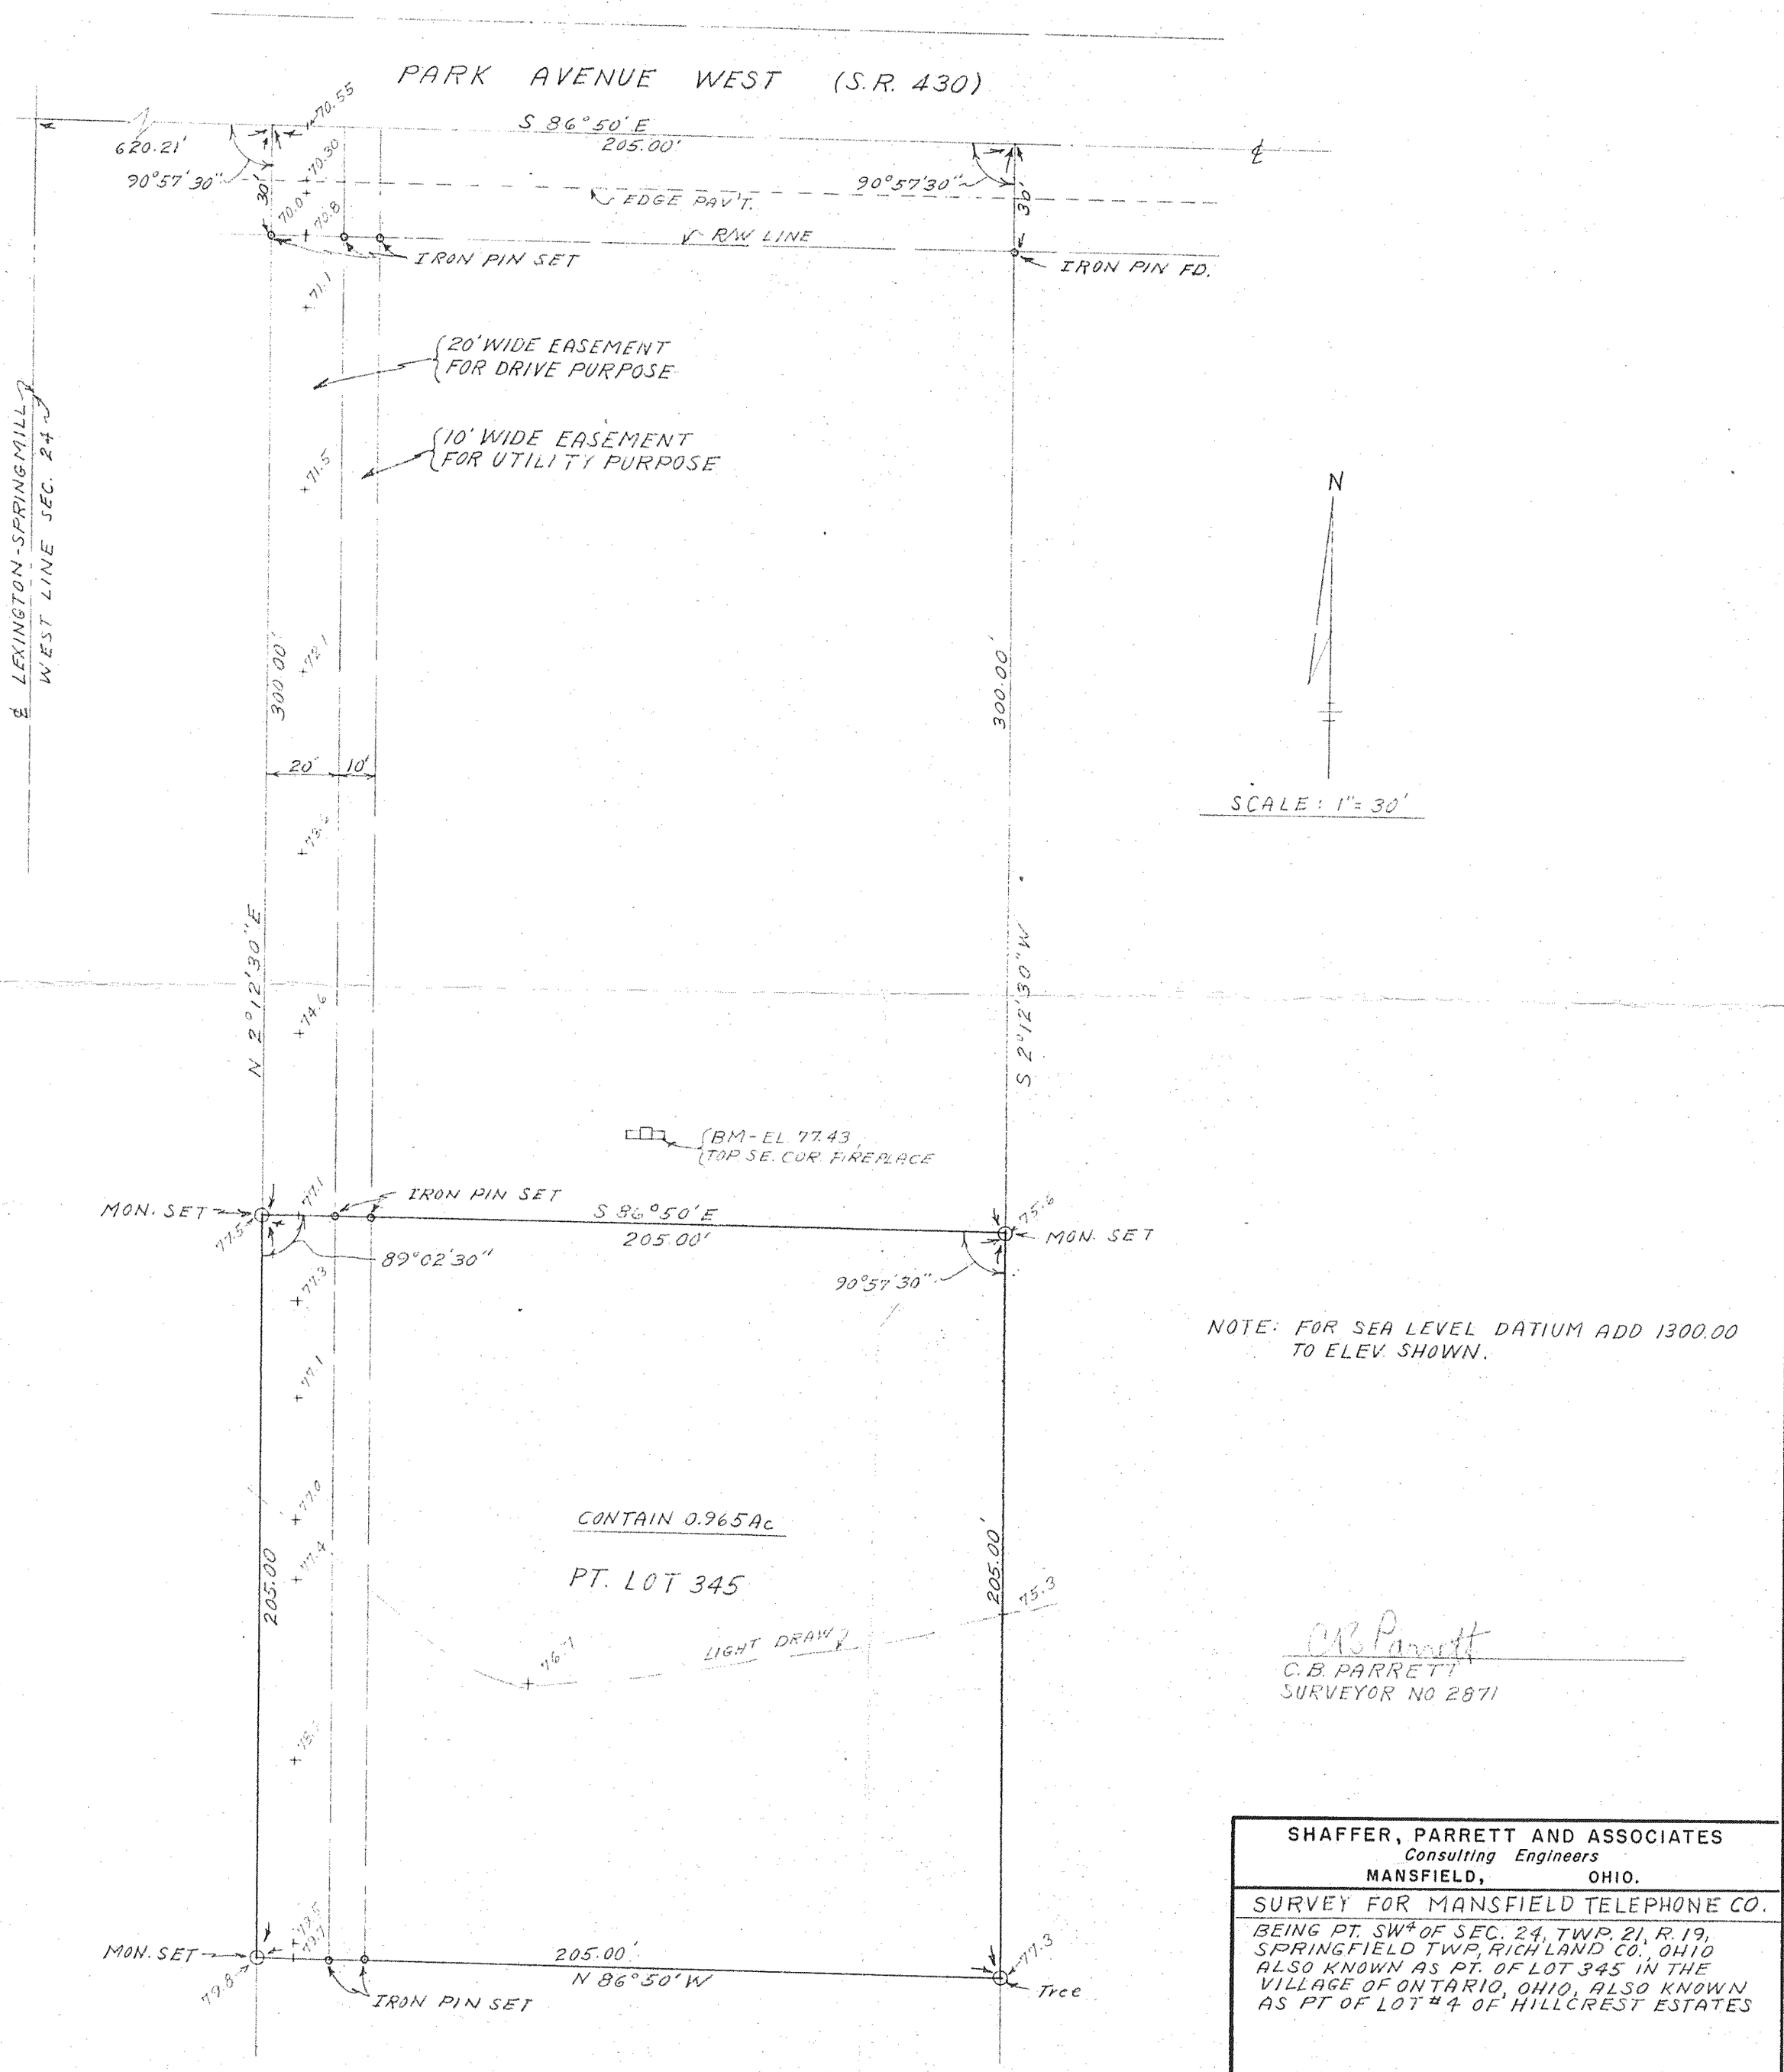

NOTE: FOR SEA LEVEL DATUM ADD 1300.00 TO ELEV. SHOWN.

C B Parrett

C. B. PARRETT
SURVEYOR NO 2871

SHAFFER, PARRETT AND ASSOCIATES
Consulting Engineers
MANSFIELD, OHIO.

SURVEY FOR MANSFIELD TELEPHONE CO.

BEING PT. SW¼ OF SEC. 24, TWP. 21, R. 19, SPRINGFIELD TWP, RICHLAND CO., OHIO ALSO KNOWN AS PT. OF LOT 345 IN THE VILLAGE OF ONTARIO, OHIO, ALSO KNOWN AS PT OF LOT #4 OF HILLCREST ESTATES

DESIGNED	DRAWN	TRACED	CHECKED	REVIEWED DATE	REVISED
	R.G.M			JULY 15, 1967	

P3-F3-23