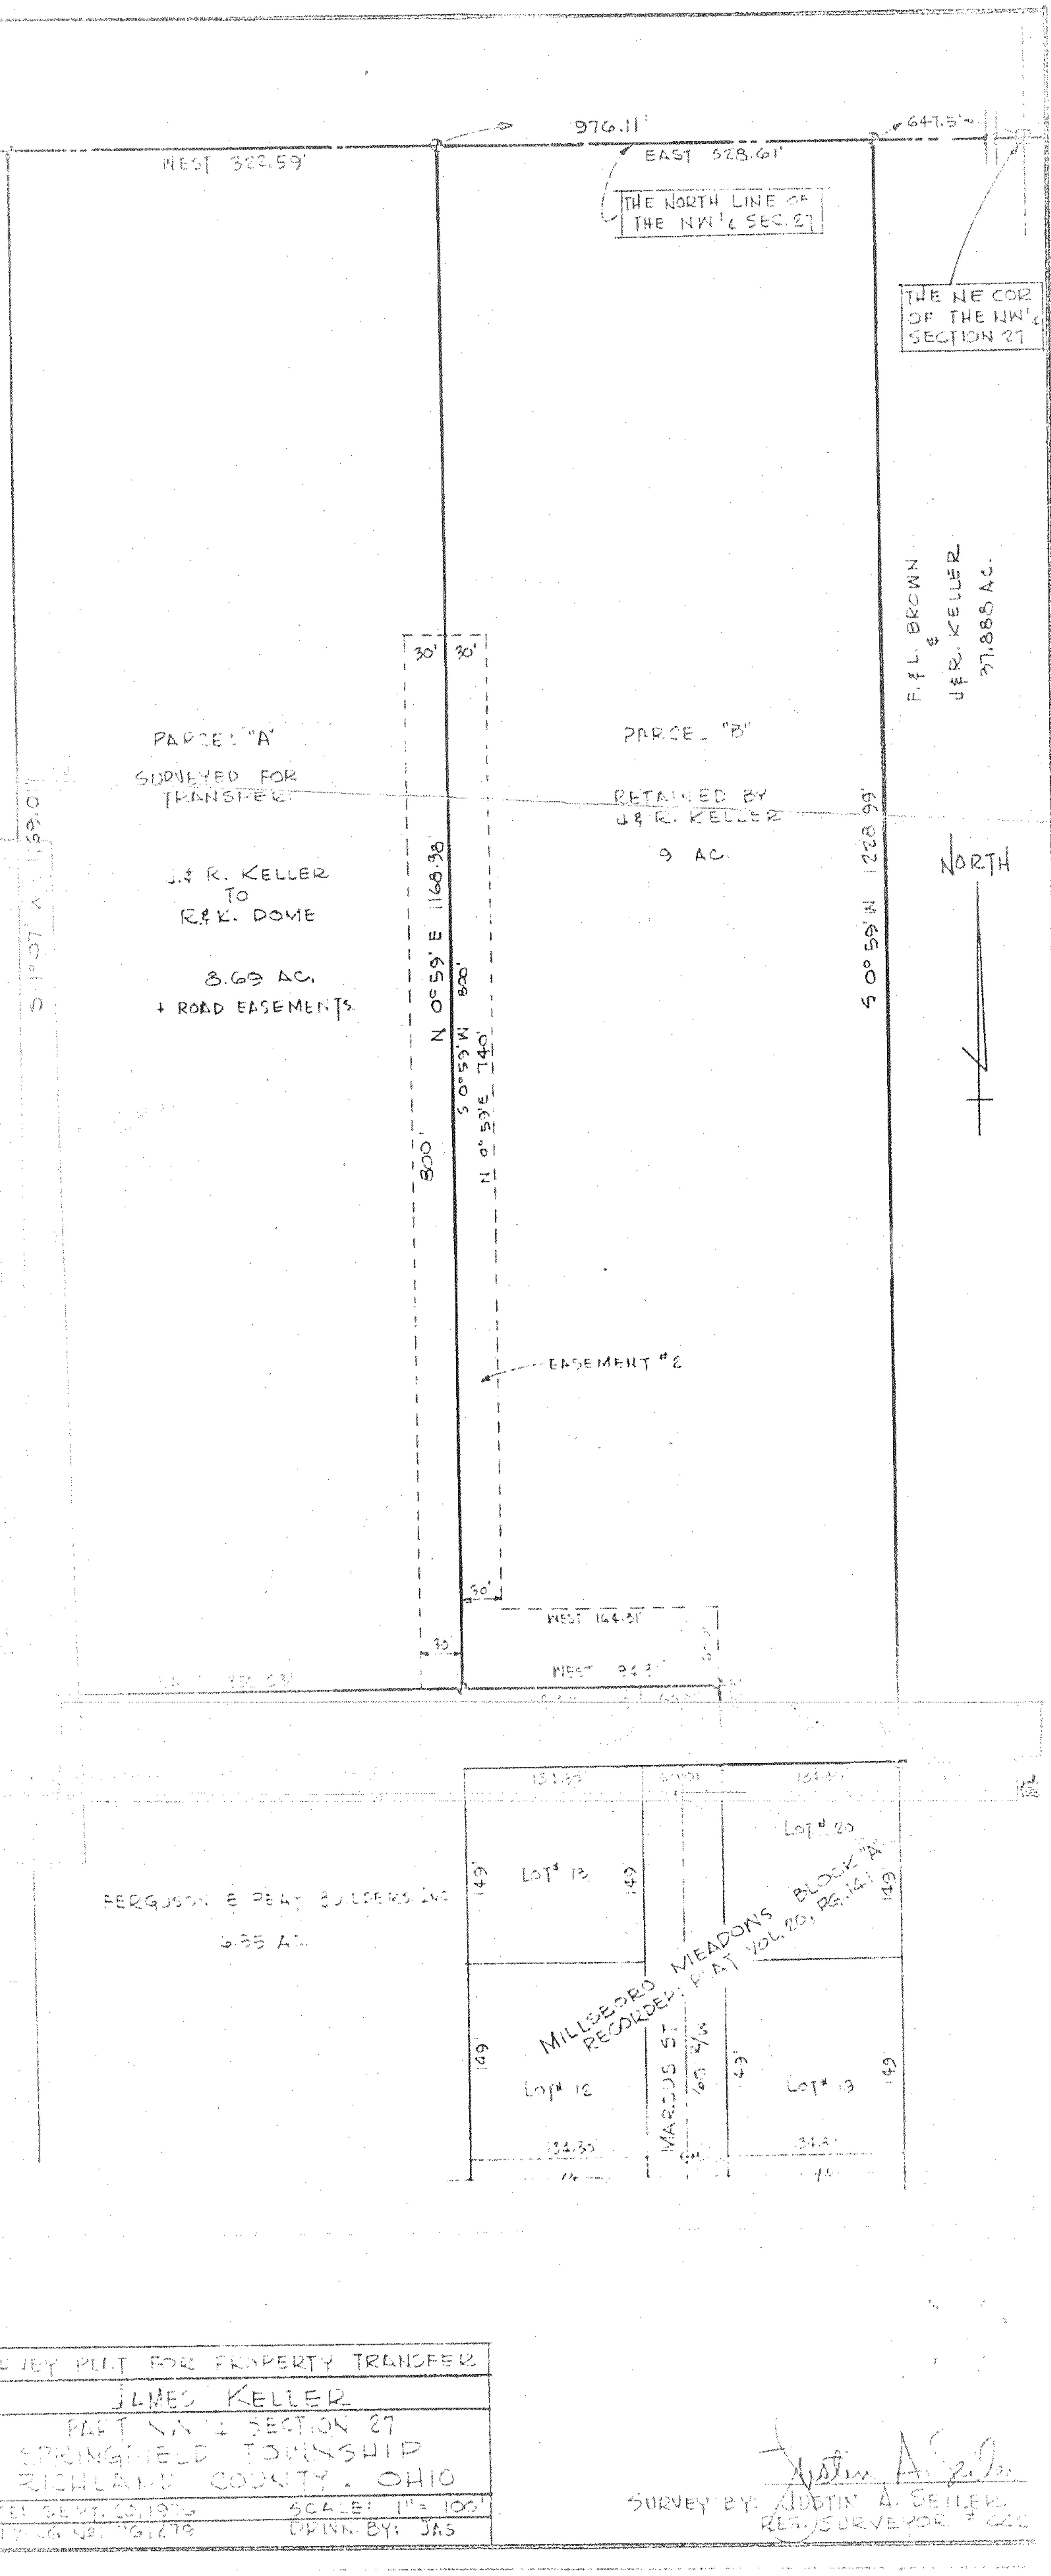

976.11'
WEST 323.59'
EAST 328.61'
647.5'
THE NORTH LINE OF THE NW¼ SEC. 27
THE NE COR OF THE NW¼ SECTION 27
F. & L. BROWN & J&R. KELLER 37.888 AC.
PARCEL "A"
SURVEYED FOR TRANSFER
J.& R. KELLER TO R&K. DOME
8.69 AC.
+ ROAD EASEMENTS
PARCEL "B"
RETAINED BY J& R. KELLER
9 AC.
N 0°59' E 1168.98
S 0°59' W 1228.99
S 0°59' W 800'
N 0°59' E 740'
800'
30'
NORTH
EASEMENT #2
WEST 164.31'
FERGUSON & PEAT BUILDERS INC
LOT # 11
LOT # 12
LOT # 13
LOT # 20
MILLSBORO MEADOWS BLOCK "A" RECORDED PLAT VOL. 10, PG. 141
MARCUS ST.
49'
SURVEY PLAT FOR PROPERTY TRANSFER
JAMES KELLER
PART NW ¼ SECTION 27
SPRINGFIELD TOWNSHIP
RICHLAND COUNTY, OHIO
SCALE: 1" = 100'
DRWN. BY: JAS
SURVEY BY: JUSTIN A. SEILER
REG. SURVEYOR