PLAT OF PROPERTY SURVEY

VIOLET W. COLEMAN
TO
HOLGER & DORIS JOHNSON
AND
STEVEN H. & VICTORIA R. JOHNSON

PART OF THE NORTHWEST AND NORTHEAST QUARTERS
SECTION THIRTY-THREE (33)
TOWNSHIP TWENTY-ONE (21), RANGE NINETEEN (19)
SPRINGFIELD TOWNSHIP, RICHLAND COUNTY, OHIO

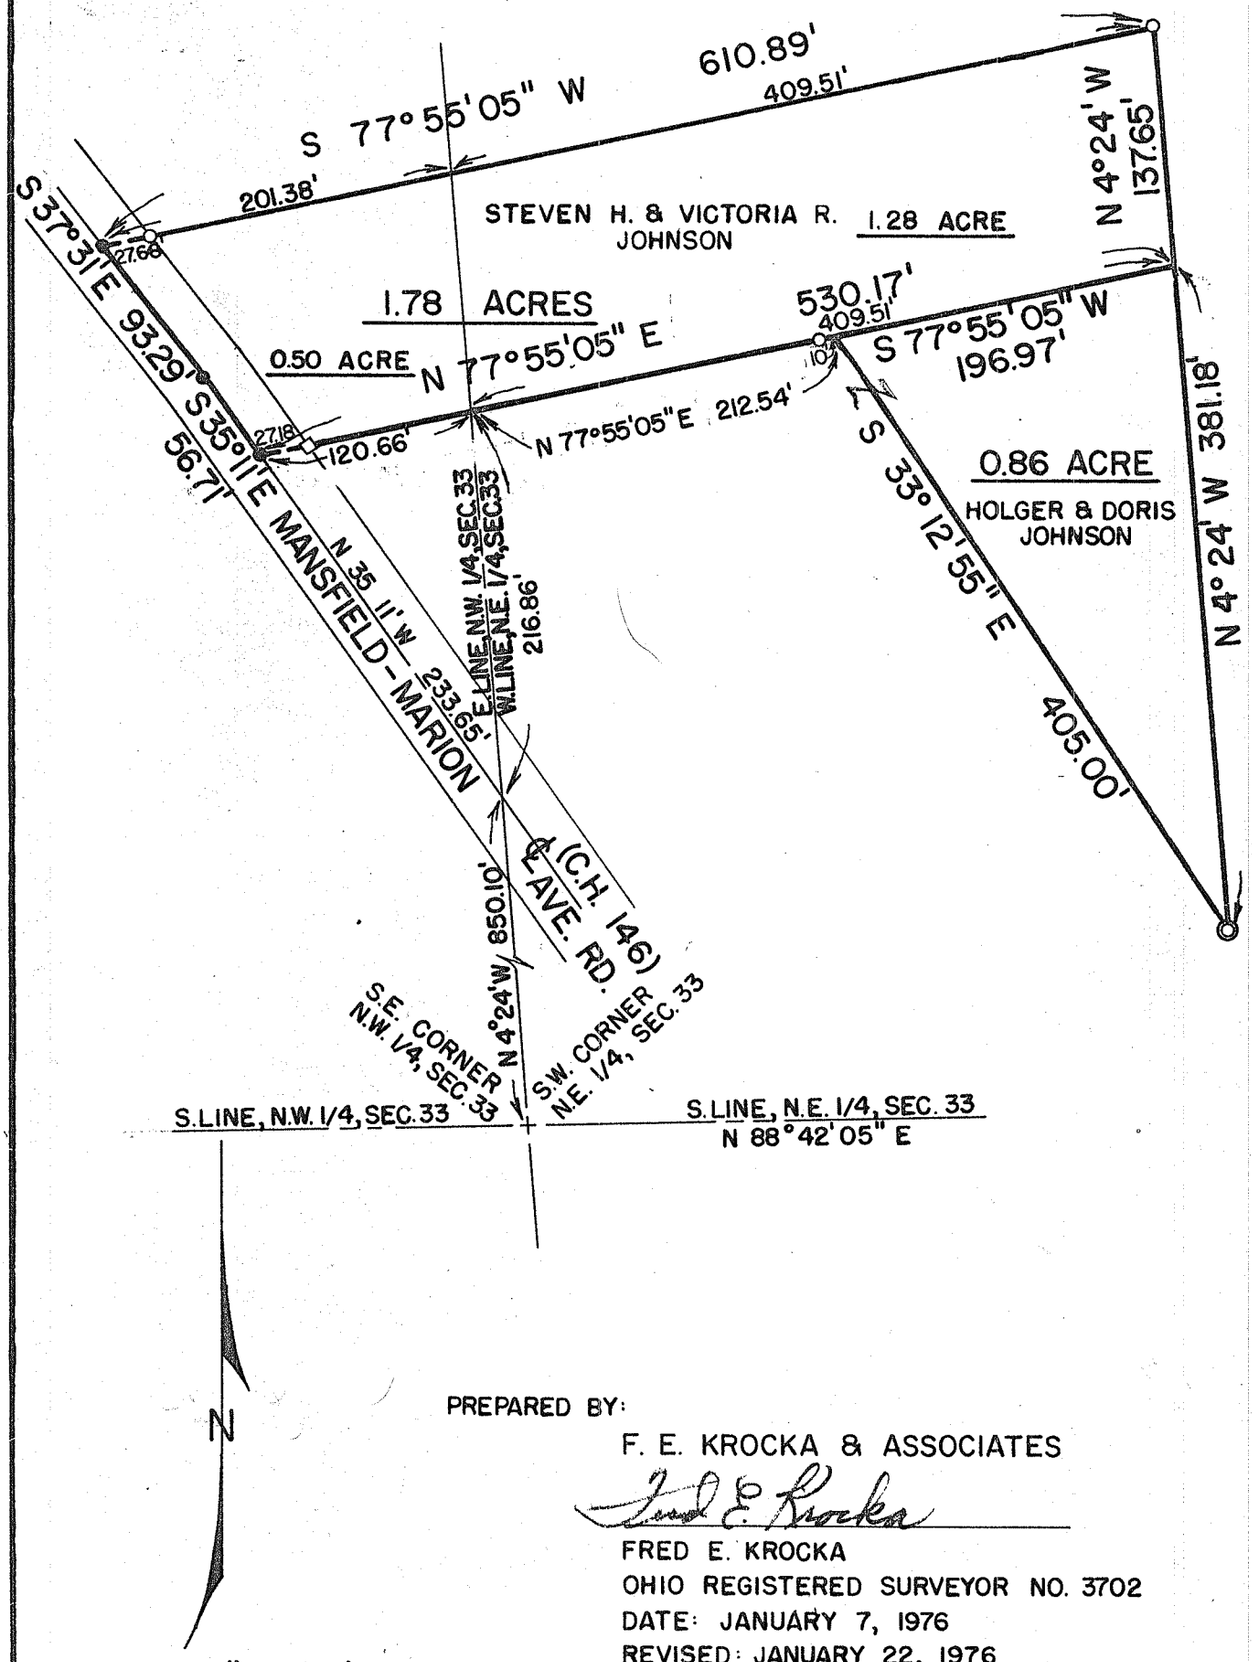

SCALE: 1" = 100'

- ◎ IRON PIPE FOUND
- ○ IRON PIPE PLACED
- ● SURVEYOR'S NAIL PLACED
- □ CATCH BASIN

PREPARED BY:

F. E. KROCKA & ASSOCIATES

Fred E. Krocka

FRED E. KROCKA
OHIO REGISTERED SURVEYOR NO. 3702
DATE: JANUARY 7, 1976
REVISED: JANUARY 22, 1976