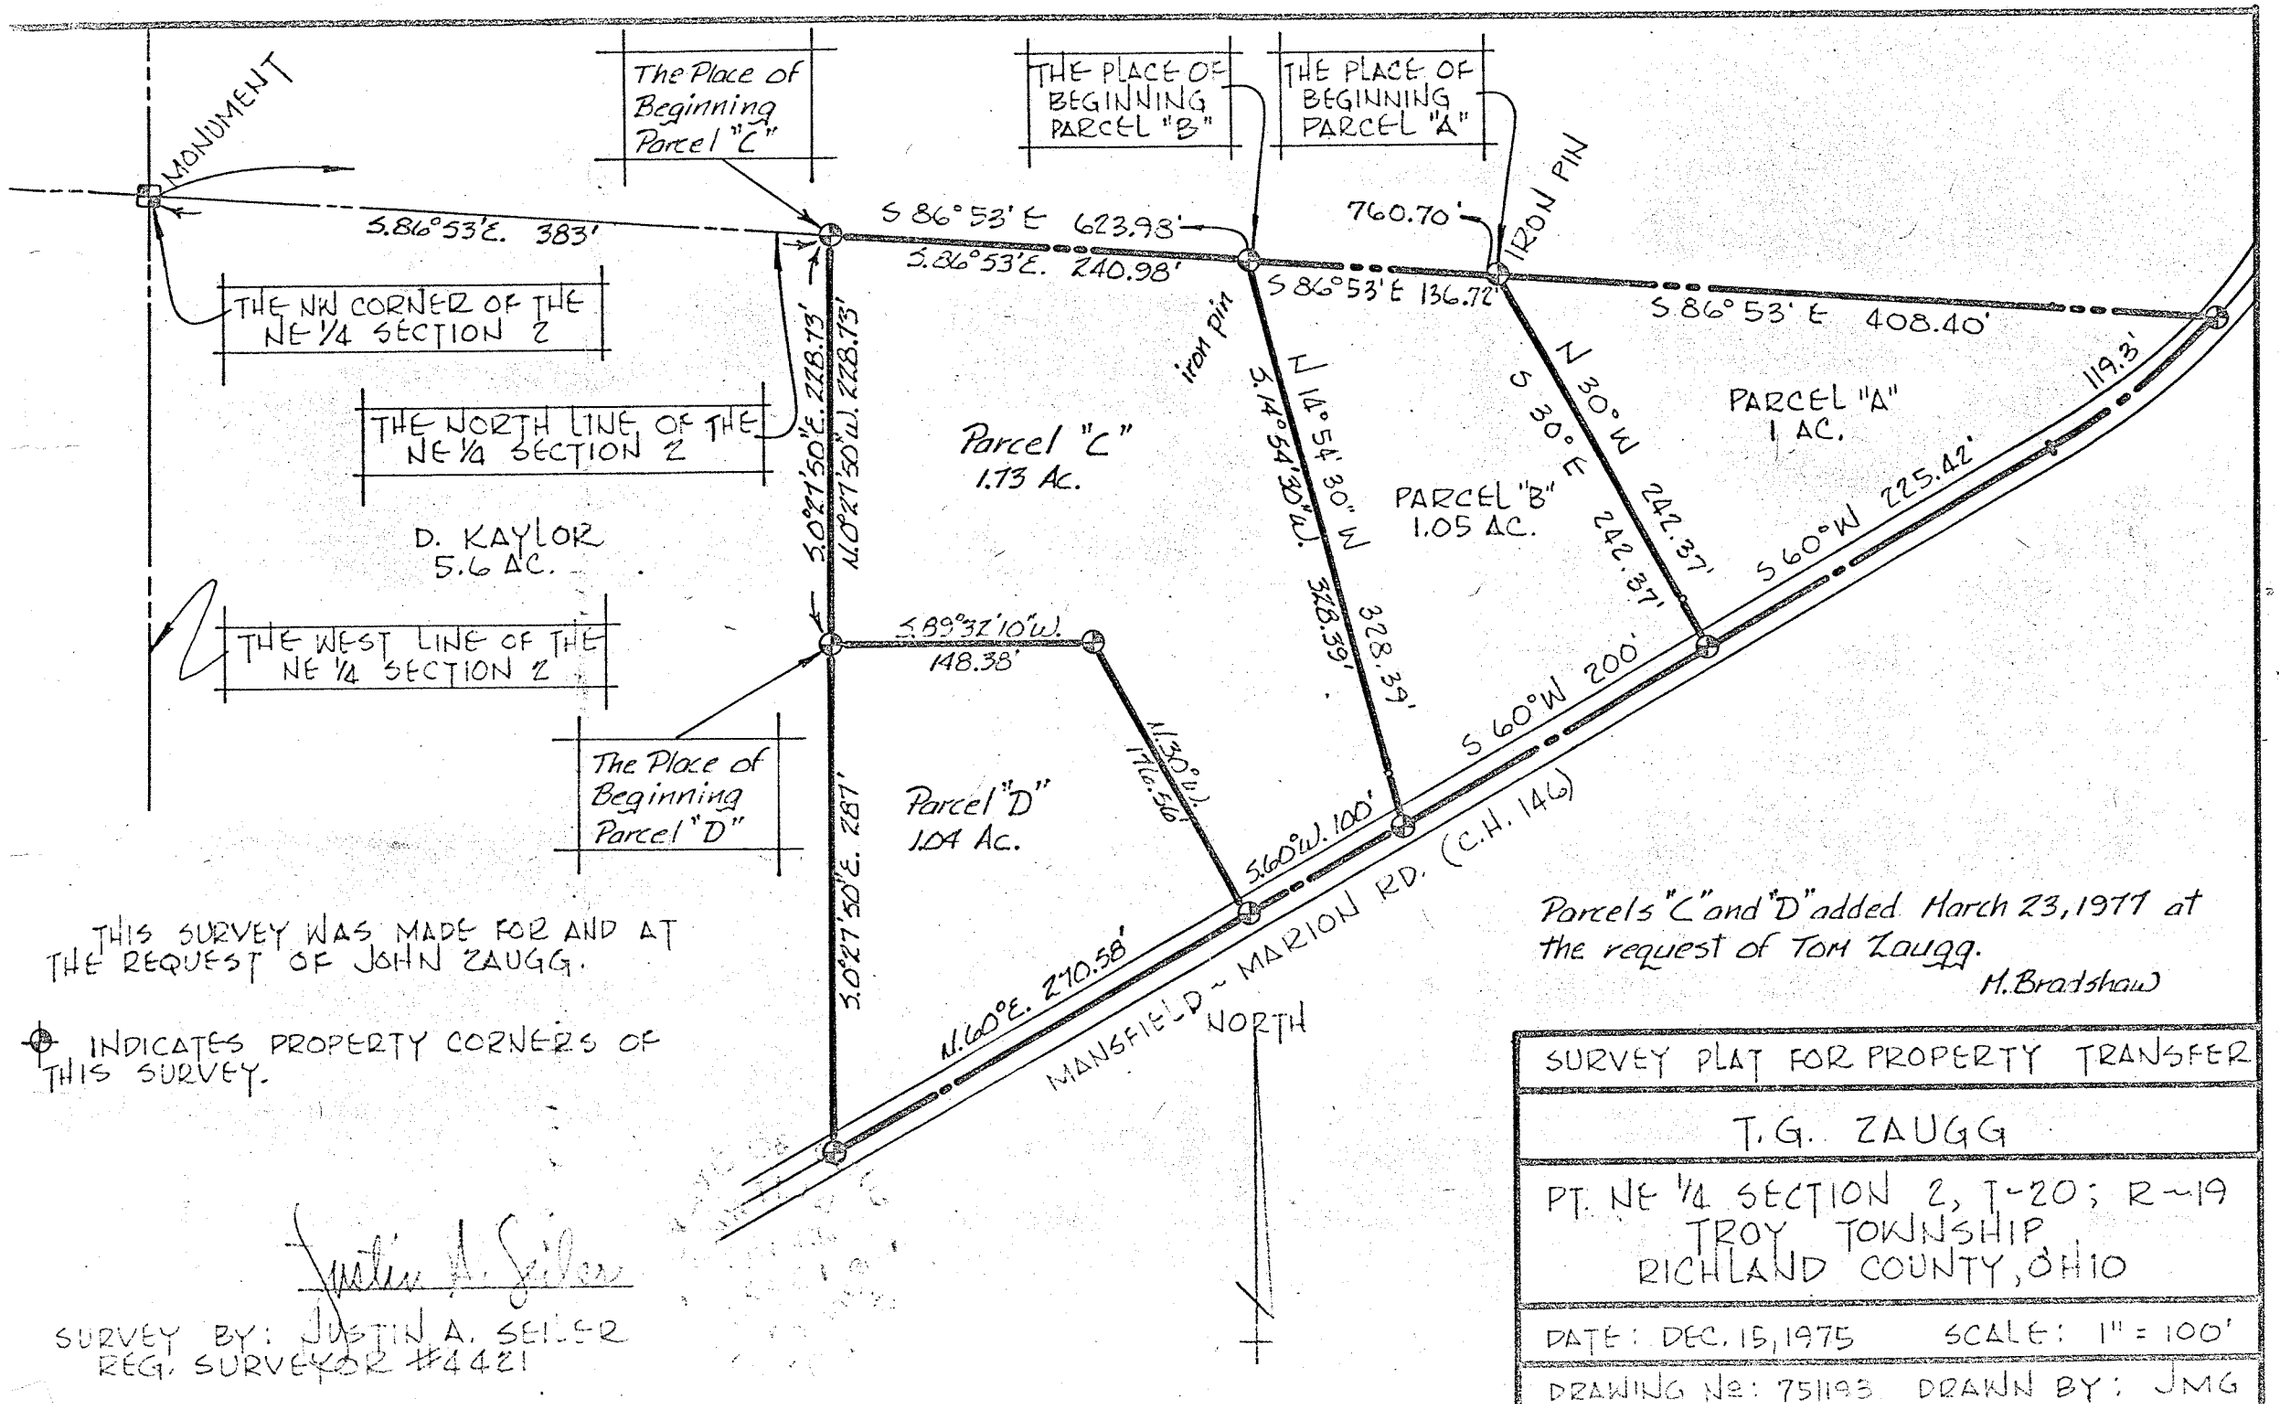

THIS SURVEY WAS MADE FOR AND AT THE REQUEST OF JOHN ZAUGG.

⊕ INDICATES PROPERTY CORNERS OF THIS SURVEY.

Parcels "C" and "D" added March 23, 1977 at the request of Tom Zaugg.
M. Bradshaw

Justin A. Seiler

SURVEY BY: JUSTIN A. SEILER
REG. SURVEYOR #4421

SURVEY PLAT FOR PROPERTY TRANSFER
T. G. ZAUGG
PT. NE 1/4 SECTION 2, T-20; R-19 TROY TOWNSHIP RICHLAND COUNTY, OHIO
DATE: DEC. 15, 1975 SCALE: 1" = 100'
DRAWING №: 751193 DRAWN BY: JMG