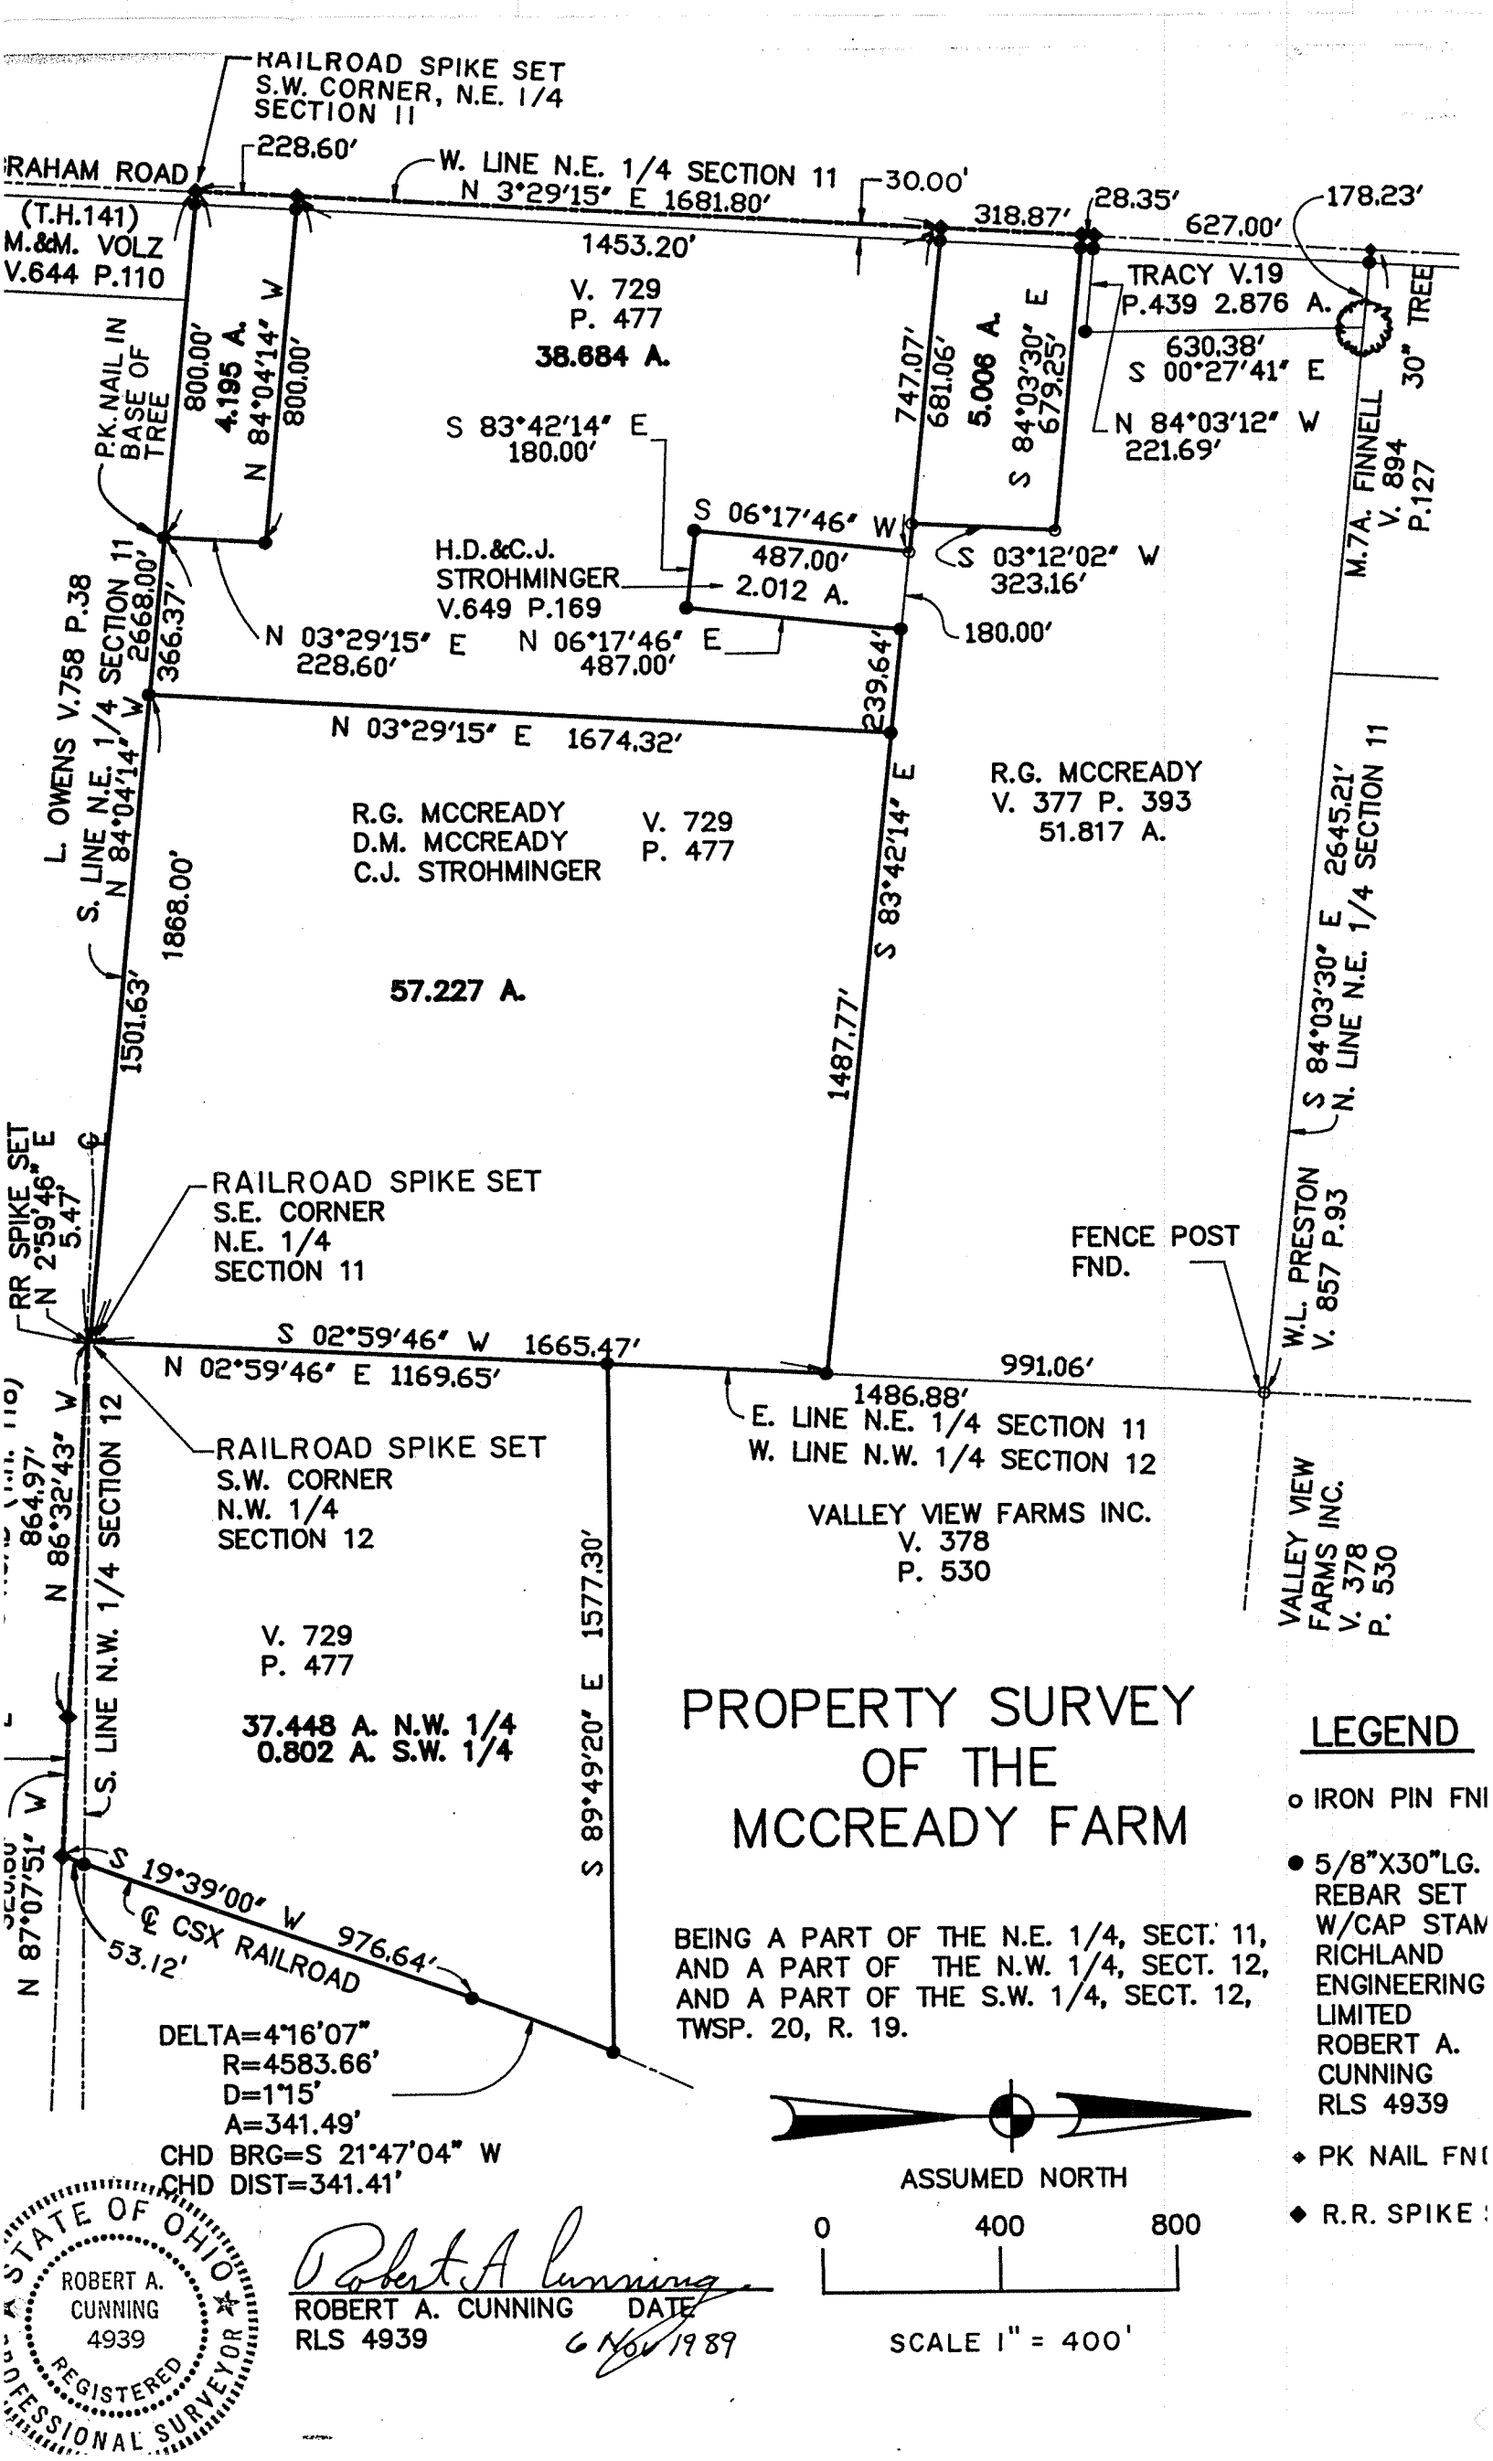

PROPERTY SURVEY OF THE MCCREADY FARM

BEING A PART OF THE N.E. 1/4, SECT. 11, AND A PART OF THE N.W. 1/4, SECT. 12, AND A PART OF THE S.W. 1/4, SECT. 12, TWSP. 20, R. 19.

LEGEND

- o IRON PIN FN
- ● 5/8"X30"LG. REBAR SET W/CAP STAM RICHLAND ENGINEERING LIMITED ROBERT A. CUNNING RLS 4939
- ◆ PK NAIL FN
- ◆ R.R. SPIKE

STATE OF OHIO
ROBERT A. CUNNING
4939
REGISTERED
PROFESSIONAL SURVEYOR

Robert A Cunning

ROBERT A. CUNNING DATE
RLS 4939

6 Nov 1989