PLAT OF SURVEY FOR NEER MANUFACTURING Co.

PART OF SOUTHEAST QUARTER OF SECTION 24, TOWNSHIP 20, RANGE 19, TROY TOWNSHIP, WITHIN VILLAGE OF LEXINGTON, RICHLAND COUNTY, OHIO

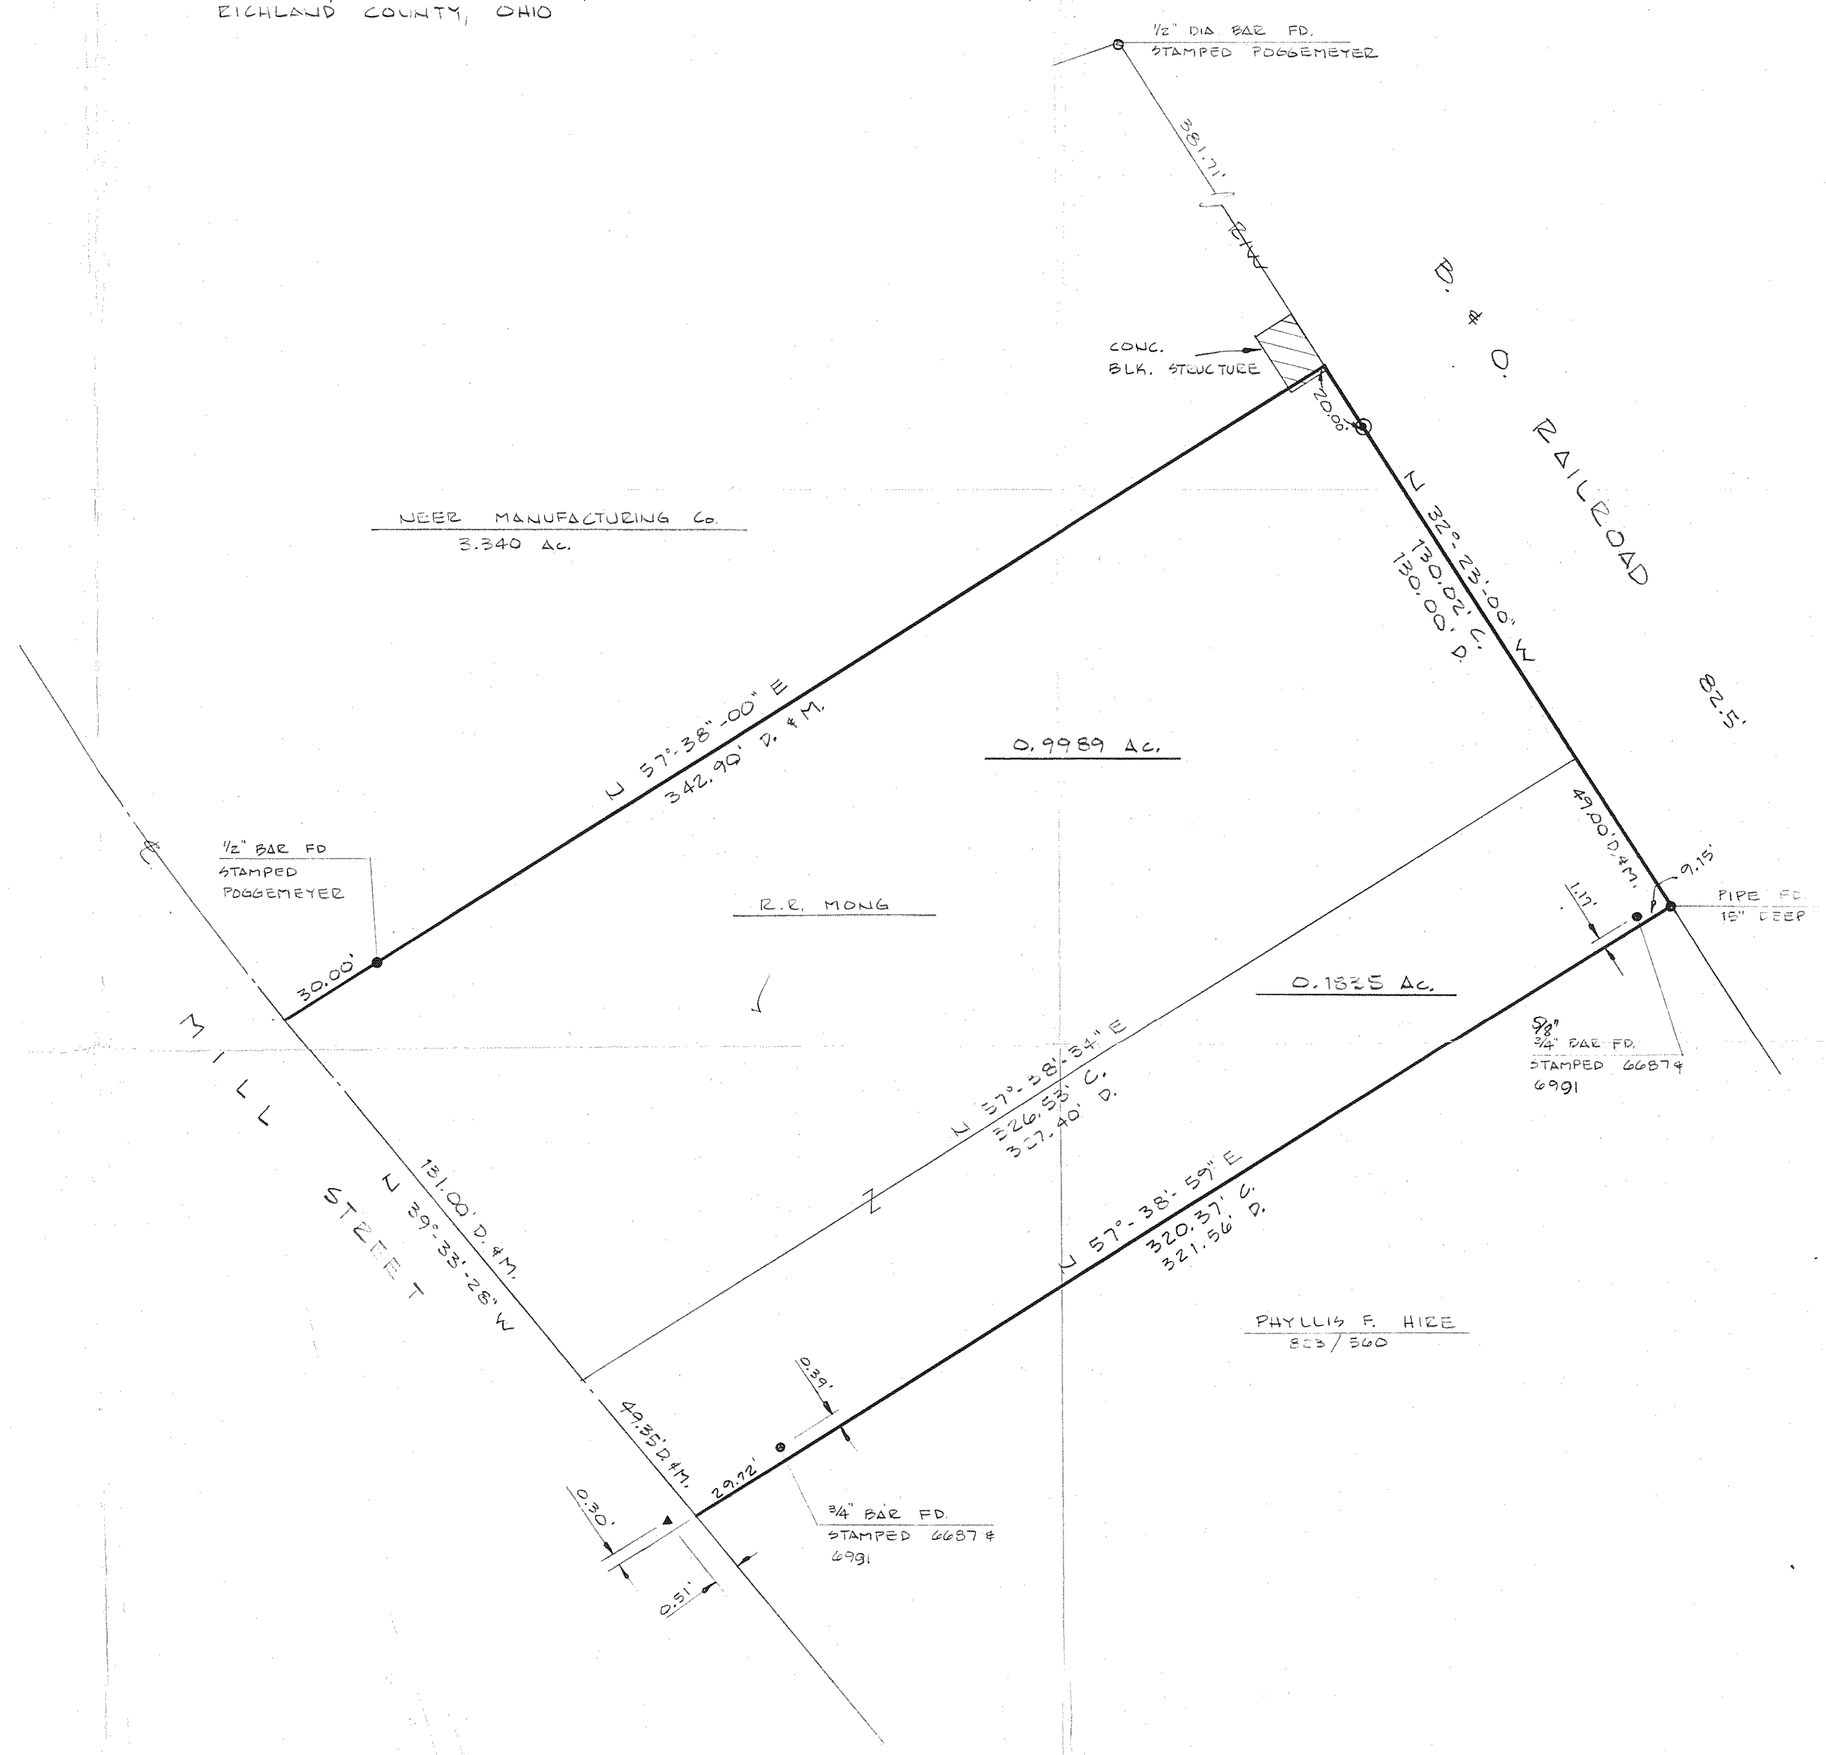

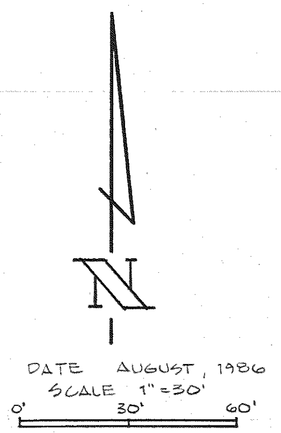

LEGEND

- ⊙ 1/2" DIA. STL. BAR SET W/ PLASTIC CAP BEARING COMPANY NAME
- C. CALCULATED DISTANCE
- D. DEED DISTANCE
- M. MEASURED DISTANCE
- ▲ RAILROAD SPIKE FOUND

PERTINENT DOCUMENTS -
PLAT OF SURVEY FOR NEER MANUFACTURING PERFORMED 1981 BY LESTER H. POGGEMEYER P.E. INC. ON FILE AT RICHLAND COUNTY MAP OFFICE

STATE OF OHIO
DAVID E. SEASLY
S-7050
REGISTERED
PROFESSIONAL SURVEYOR

SURVEYOR'S CERTIFICATION - We hereby certify this plat was prepared from a survey made by the offfice of Poggemeyer Design Group, Inc., and is correct to the best of my knowledge and belief.

All distances are in feet and decimals thereof. Bearings are based on an assumed meridian and are used for angular measurements only.

David Seasly 8-29-86

David E. Seasly, P.S. #7050

ANY INFORMATION OR DATA ON THIS DRAWING IS NOT INTENDED TO BE SUITABLE FOR REUSE BY ANY PERSON, FIRM OR CORPORATION OR ANY OTHERS ON EXTENSIONS OF THIS PROJECT OR FOR ANY USE ON ANY OTHER PROJECT. ANY REUSE WITHOUT WRITTEN VERIFICATION AND ADAPTATION BY THE ENGINEER, ARCHITECT OR SURVEYOR FOR THE SPECIFIC PURPOSE INTENDED WILL BE AT THE USERS SOLE RISK AND WITHOUT LIABILITY OR LEGAL EXPOSURE TO THE ENGINEER, ARCHITECT OR SURVEYOR.

POGGEMEYER DESIGN GROUP, INC.
ENGINEERS ○ ARCHITECTS ○ PLANNERS
121 E. WOOSTER STREET BOWLING GREEN, OHIO 43402

SURVEY FOR NEER MANUFACTURING Co. LEXINGTON, OHIO

REVISIONS	
EXISTING	PROPOSED
DRAWN BY	DRAWN BY
CHECKED BY	CHECKED BY
APPROVED BY	APPROVED BY

1/1

JOB NUMBER 9920-010