


D - DEED
M - MEASURED

○ IRON PIN FOUND
● IRON PIN SET - 5/8" DIA. REINFORCING ROD WITH PLASTIC CAP STAMPED "S.J.L. INC."

BEARINGS ARE BASED ON SANDY HILL ESTATES NO. 1 & 2 AND ARE USED TO EXPRESS ANGLES ONLY.

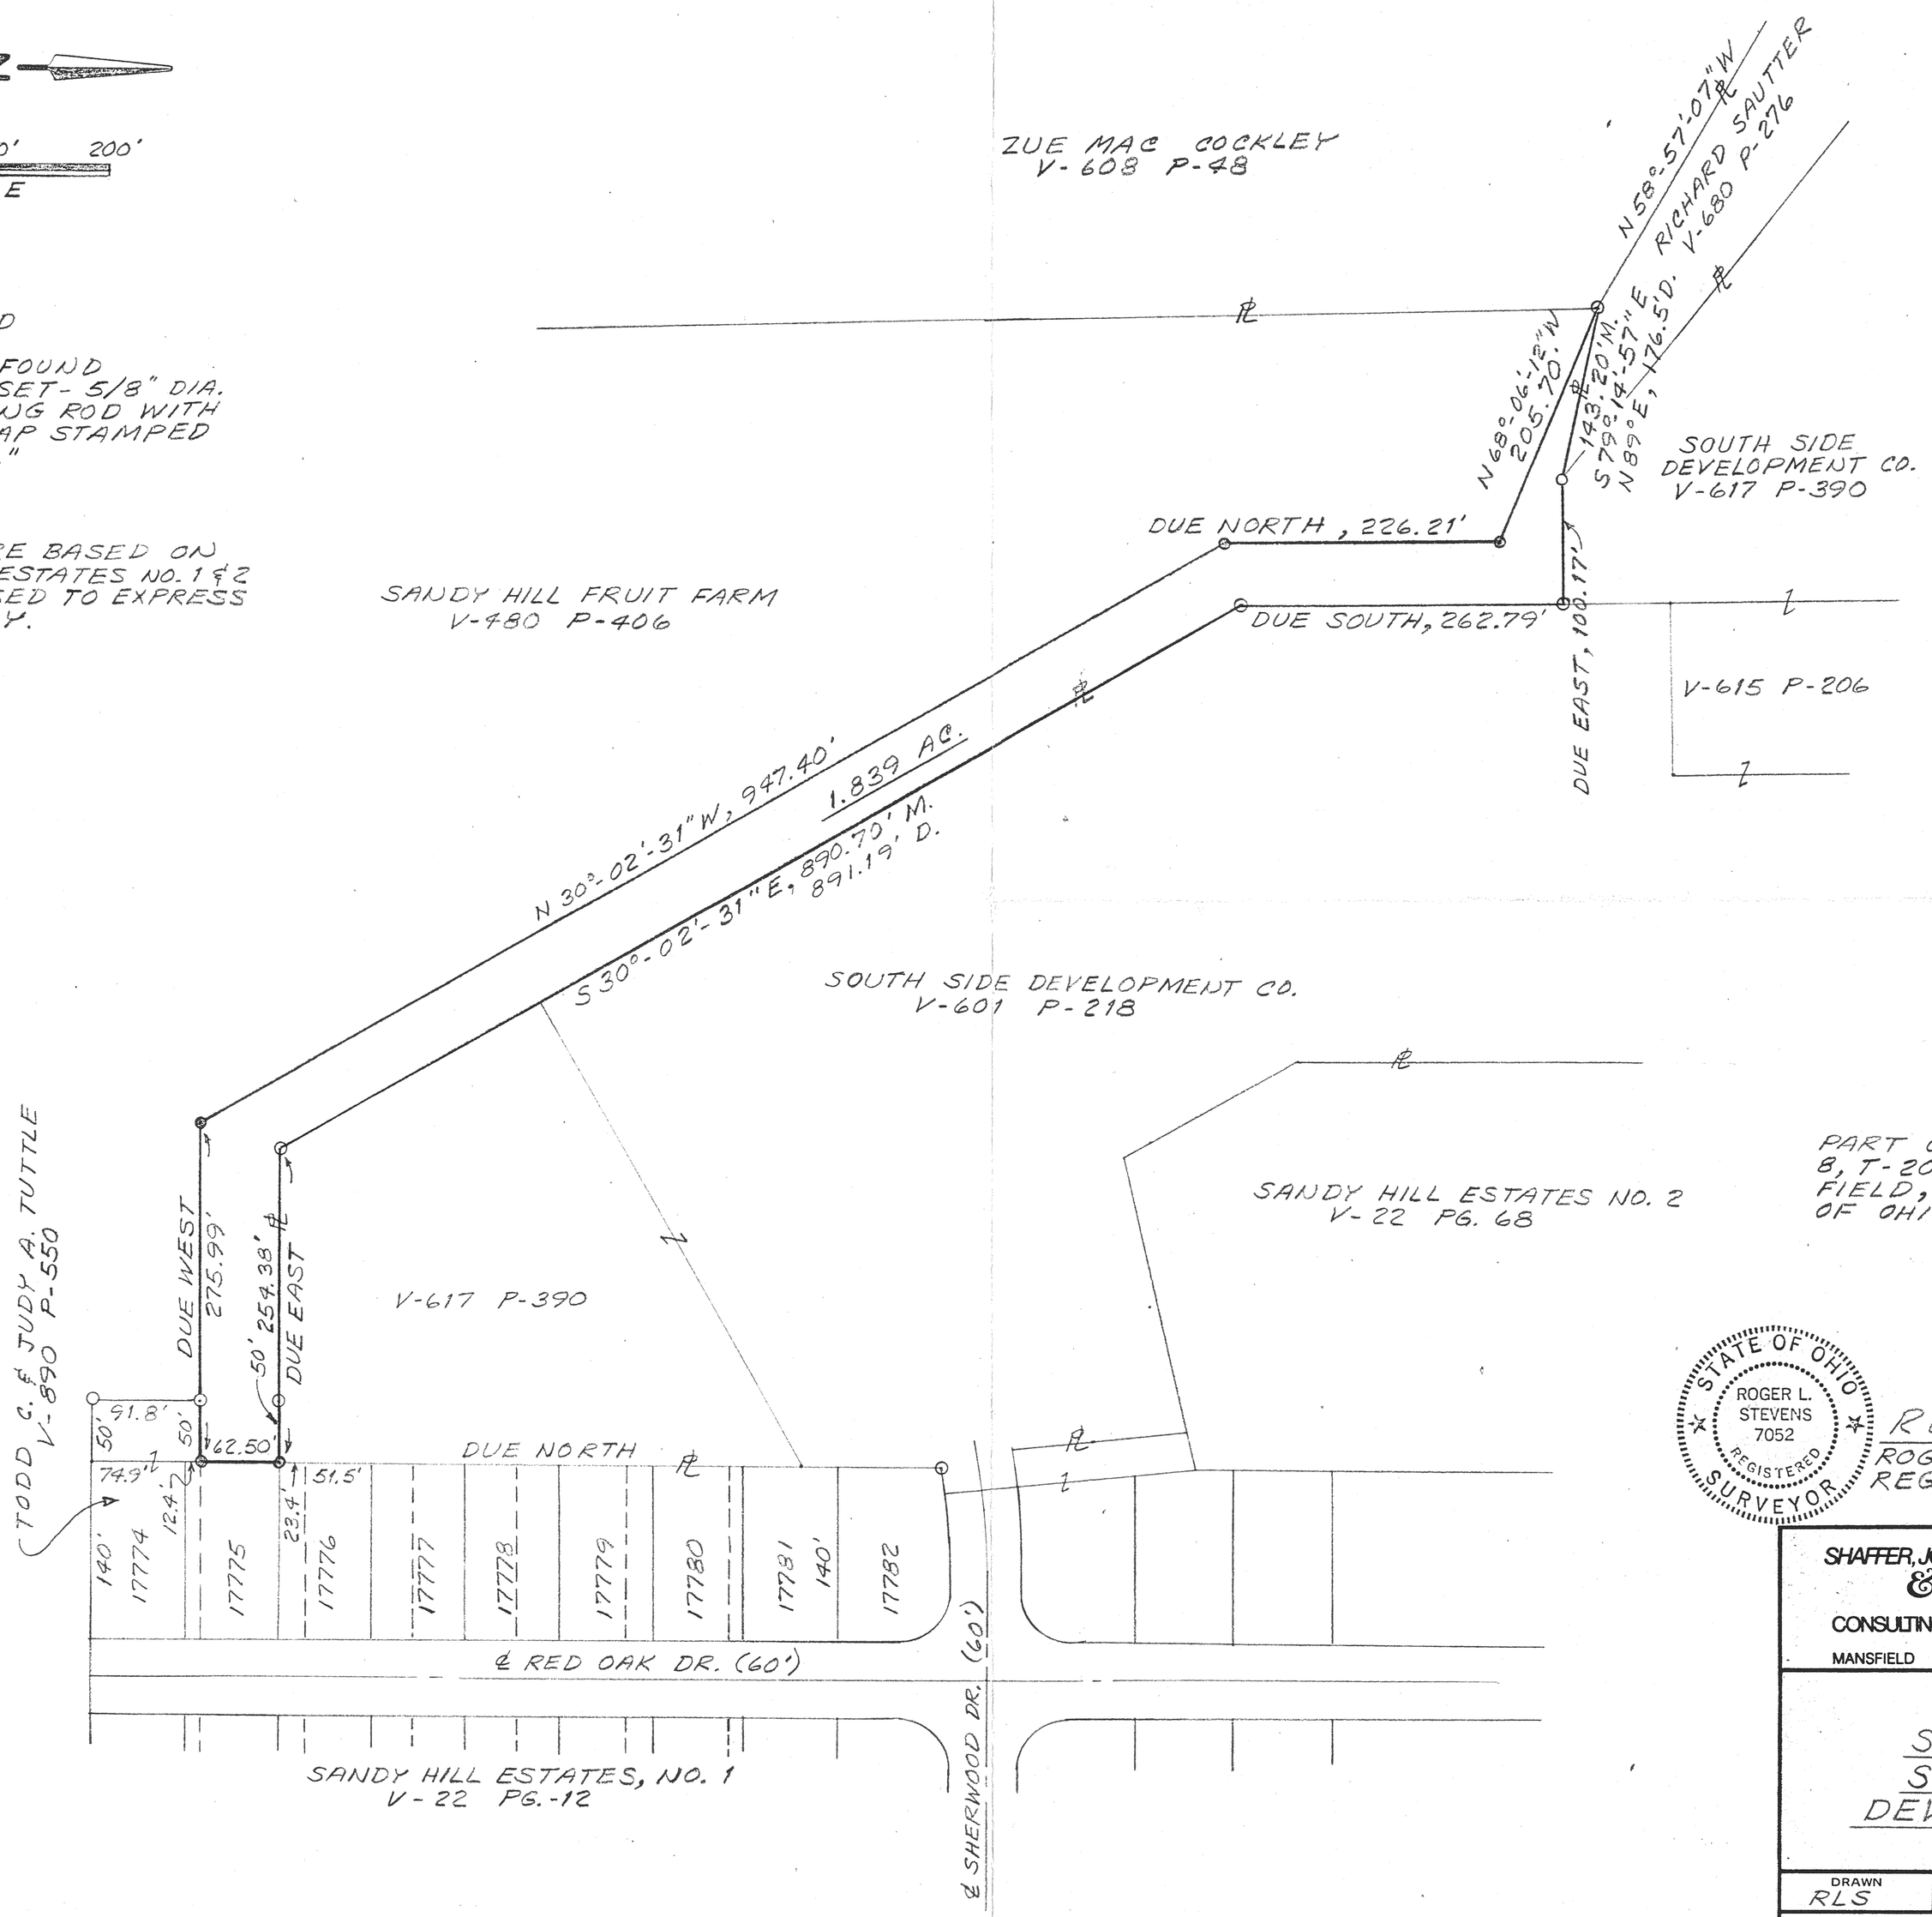

PART OF THE NW 1/4 OF SEC. 8, T-20, R-18, CITY OF MANSFIELD, RICHLAND CO., STATE OF OHIO.

STATE OF OHIO
ROGER L. STEVENS
7052
REGISTERED
SURVEYOR

Roger L. Stevens
ROGER L. STEVENS
REG. SURVEYOR # 7052

SHAFFER, JOHNSTON, LICHTENWALTER & ASSOCIATES, INC.
CONSULTING ENGINEERS - SURVEYORS
MANSFIELD OHIO WOOSTER

SURVEY FOR SOUTH SIDE DEVELOPMENT CO.

DRAWN	CHECKED	SCALE	DATE
RLS		1" = 100'	4-4-89
JOB NO EM 1145		SHEET 1	OF 1