DATE	REVISIONS	BY

N

LEGEND

ITEM	DESCRIPTION
R/W	RIGHT-OF-WAY
L/A	LIMITED ACCESS
℄	CENTERLINE OF R/W OR L/A
P/L	PROPERTY LINE
E.L.	EASEMENT LINE
ST	STORM SEWER AND BASIN
S	SANITARY SEWER & MANHOLE
C.O.	SEWER CLEANOUT
	CONCRETE HEADWALL
	PAVED CONCRETE SPILLWAY
W	WATER MAIN, HYDRANT & VALVE
G	GAS MAIN & MARKERS (COLUMBIA GAS CO.)
	WOOD UTILITY POLE
	WOOD UTILITY POLE W/ANCHOR
	SPOT LIGHT
	LIGHT POST IN CONC. BASE
	LIGHT POLE
	CONCRETE
	ASPHALT
	TREE
	GUARD RAIL
	WOODEN FENCE
	BRICK PLANTER W/RAILROAD TIE SURROUND & PLANTER AREA
100.0	SPOT ELEVATION
100.0	CONTOUR ELEVATION
U.T.C.	UNDERGROUND TELEPHONE DUCTS/ CABLE (UNITED TELEPHONE CO.)
OH. ED	UNDERGROUND ELECTRIC CONDUIT (OHIO EDISON CO.)

NOTE!

ADD 1200' TO SPOT AND CONTOUR ELEVATIONS.

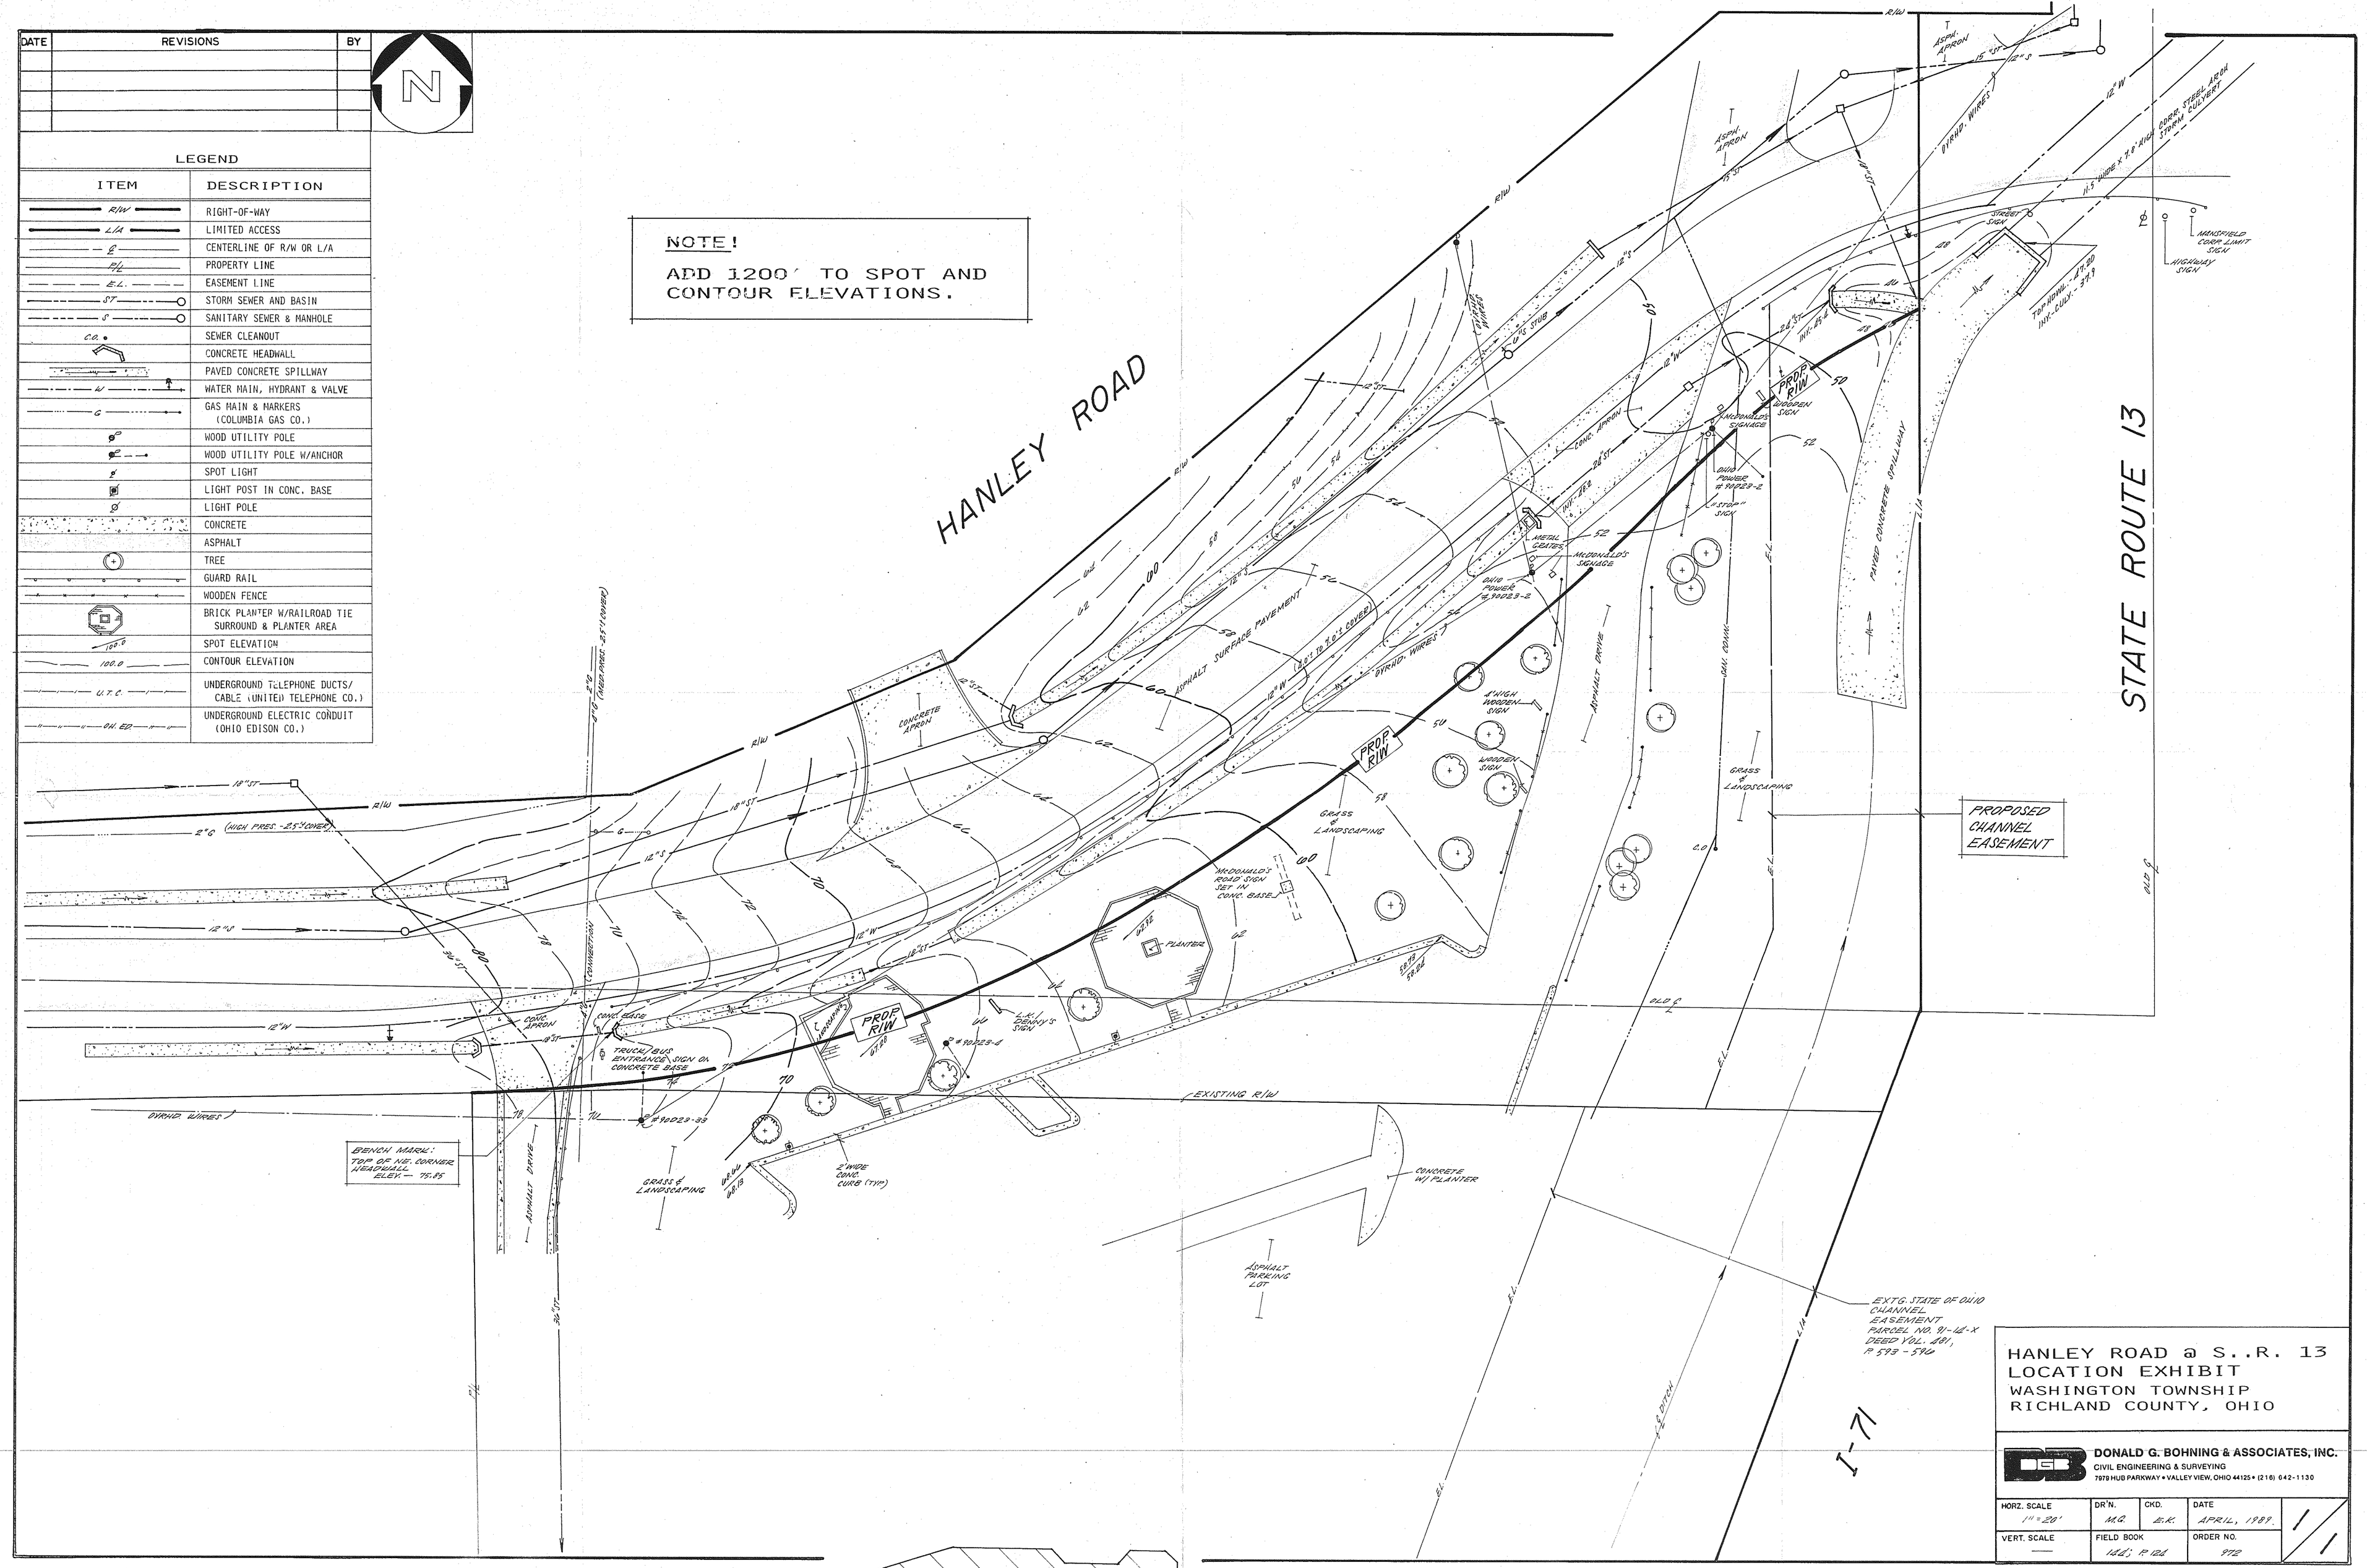

HANLEY ROAD @ S..R. 13
LOCATION EXHIBIT
WASHINGTON TOWNSHIP
RICHLAND COUNTY, OHIO

DONALD G. BOHNING & ASSOCIATES, INC.
CIVIL ENGINEERING & SURVEYING
7979 HUD PARKWAY • VALLEY VIEW, OHIO 44125 • (216) 642-1130

HORZ. SCALE	DR'N.	CKD.	DATE
1" = 20'	M.G.	E.K.	APRIL, 1989
VERT. SCALE	FIELD BOOK		ORDER NO.
—	168; P. 128		972