PLAT OF SURVEY FOR T. & M. SWIHART

BEING PART OF THE NORTHWEST 1/4, SOUTHWEST 1/4 AND THE SOUTHEAST 1/4, SECTION 35, TOWNSHIP 22, RANGE 18, WELLER TOWNSHIP, RICHLAND COUNTY, OHIO. OCT. 11, 1990

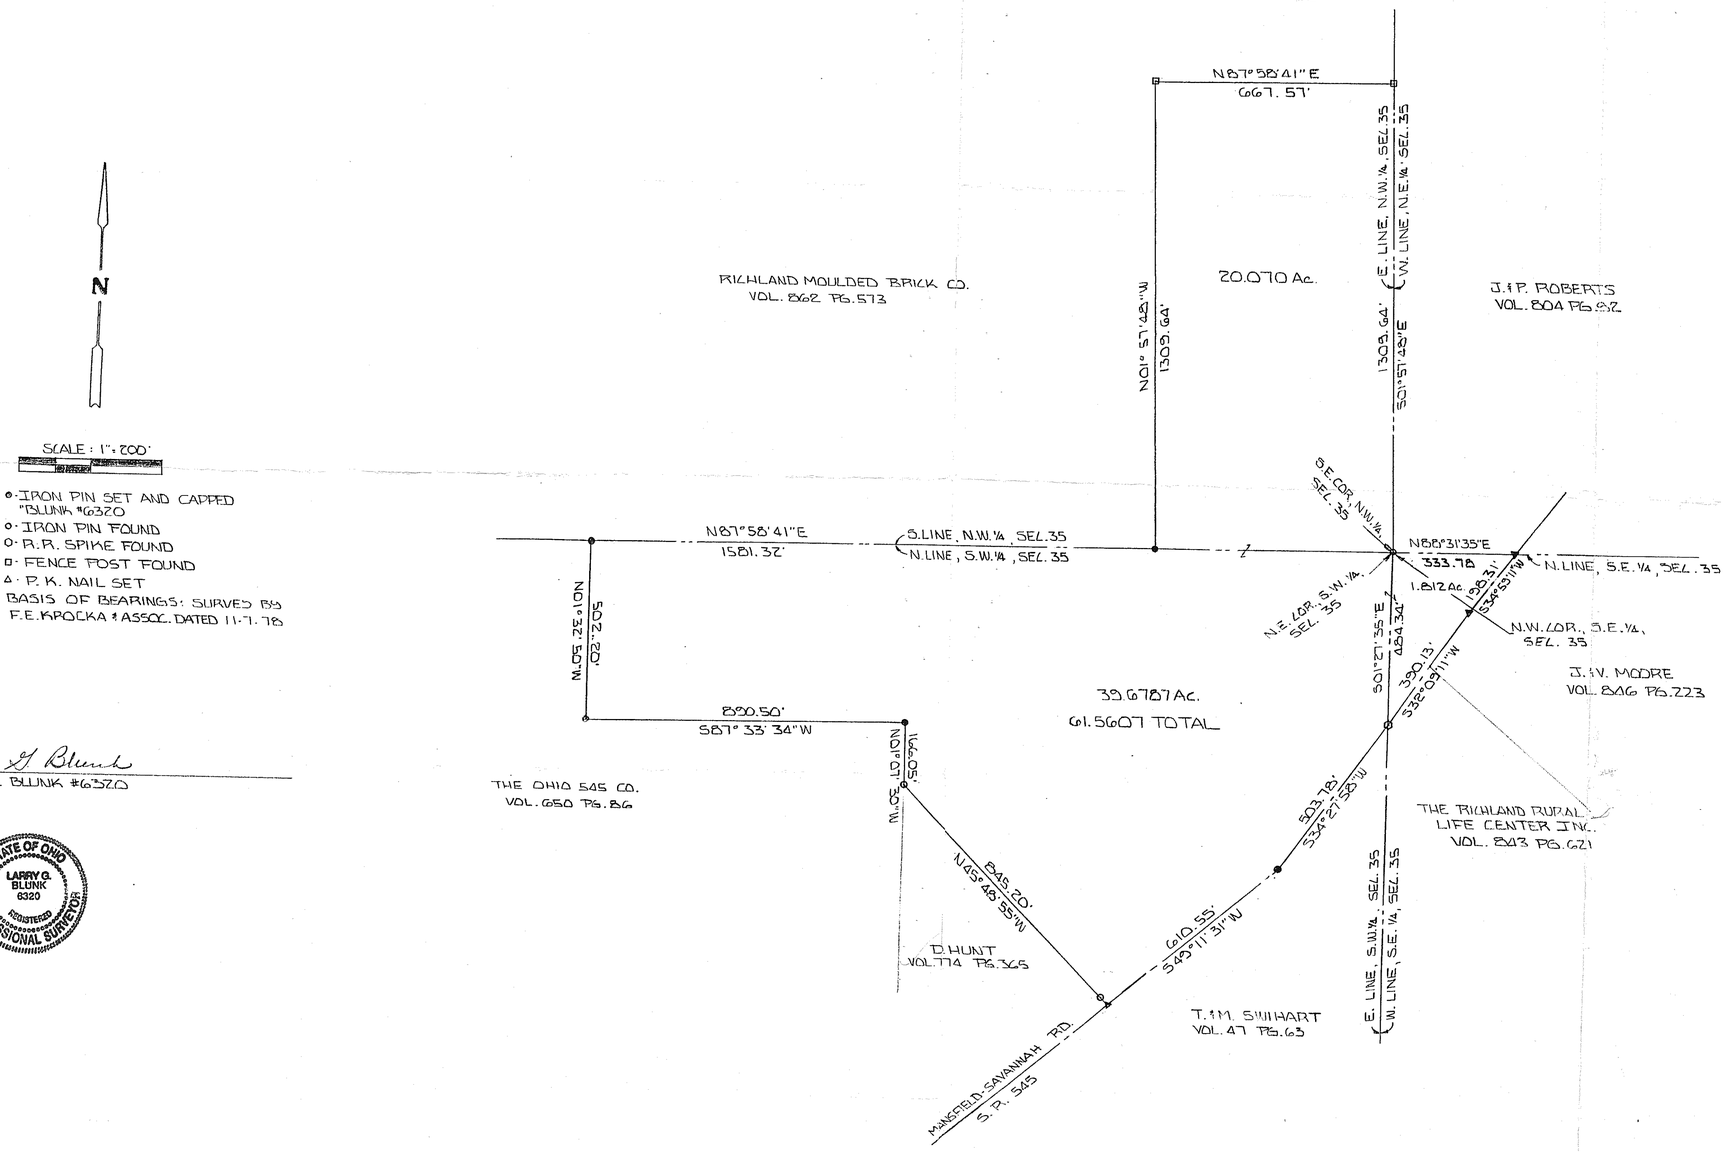

- ⊙ · IRON PIN SET AND CAPPED "BLUNK #6320
- ○ · IRON PIN FOUND
- ○ · R.R. SPIKE FOUND
- □ · FENCE POST FOUND
- △ · P.K. NAIL SET

BASIS OF BEARINGS: SURVEY BY F.E. KROCKA & ASSOC. DATED 11-7-78

By Larry G. Blunk
LARRY G. BLUNK #6320

STATE OF OHIO
LARRY G. BLUNK
6320
REGISTERED
PROFESSIONAL SURVEYOR

T.H 10-16-90
INITIAL DATE
TRANSFER APPROVED
FREEMAN J. SWANK
RICHLAND CO. AUDITOR

APPROVED
TAX MAP OFFICE
E.A.N 10-16-90
INITIAL DATE

	SCALE ·	DRAWN BY
		REVISED
DATE	APPROVED BY	DRAWING NUMBER

LBANENE © 10 5455
RCHITECTS' STANDARD FORM