SURVEY FOR
LESTER WILLIAM McCREADY

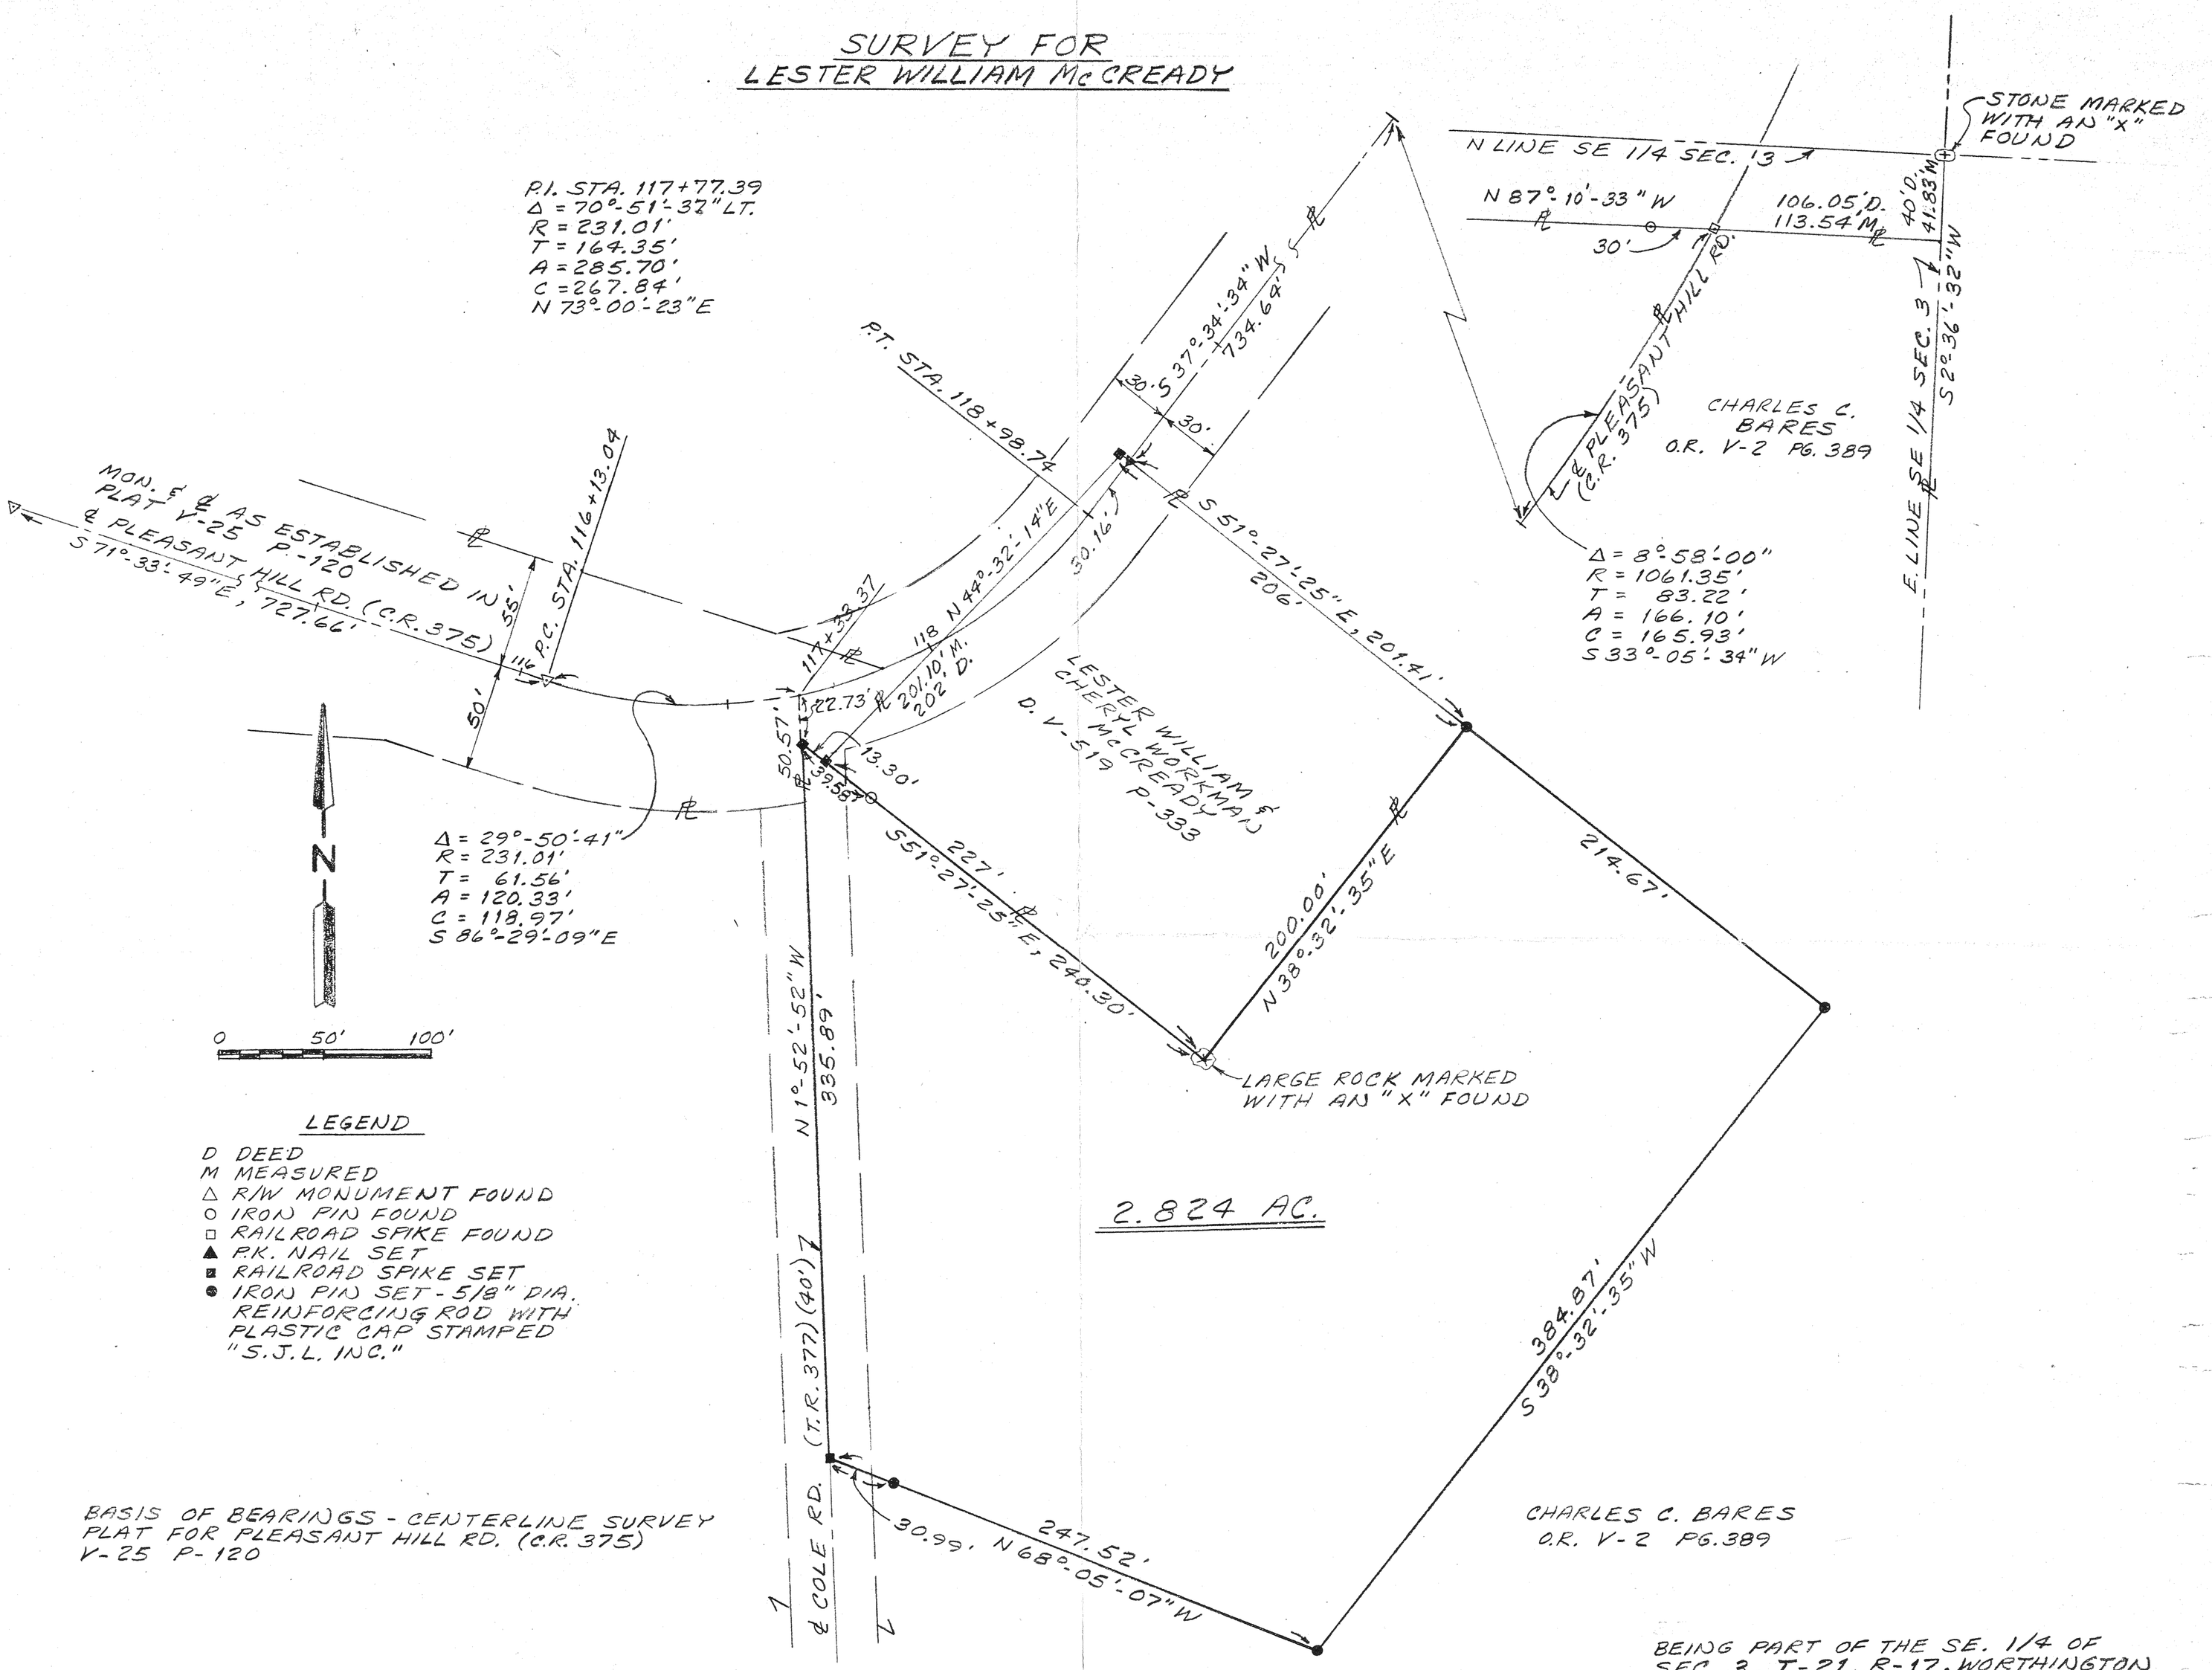

LEGEND

- D DEED
- M MEASURED
- △ R/W MONUMENT FOUND
- ○ IRON PIN FOUND
- □ RAILROAD SPIKE FOUND
- ▲ P.K. NAIL SET
- ▣ RAILROAD SPIKE SET
- ● IRON PIN SET - 5/8" DIA. REINFORCING ROD WITH PLASTIC CAP STAMPED "S.J.L. INC."

BASIS OF BEARINGS - CENTERLINE SURVEY PLAT FOR PLEASANT HILL RD. (C.R. 375) V-25 P-120

BEING PART OF THE SE. 1/4 OF SEC. 3, T-21, R-17, WORTHINGTON TWP., RICHLAND CO., OHIO

STATE OF OHIO
ROGER L. STEVENS
7052
REGISTERED
SURVEYOR

Roger L. Stevens
ROGER L. STEVENS
REG. SURVEYOR # 7052
SM 1748 DATE 4-10-90

SHAFFER, JOHNSTON, LICHTENWALTER & ASSOCIATES, INC.
CONSULTING ENGINEERS - SURVEYORS
MANSFIELD OHIO WOOSTER

SM 1748