SURVEY FOR D. SCHISKA , etal

BEING A PART OF THE SOUTHWEST QUARTER OF SECTION NUMBER 6,
TOWNSHIP 21 - RANGE 17 , WORTHINGTON TOWNSHIP,
RICHLAND COUNTY , STATE OF OHIO

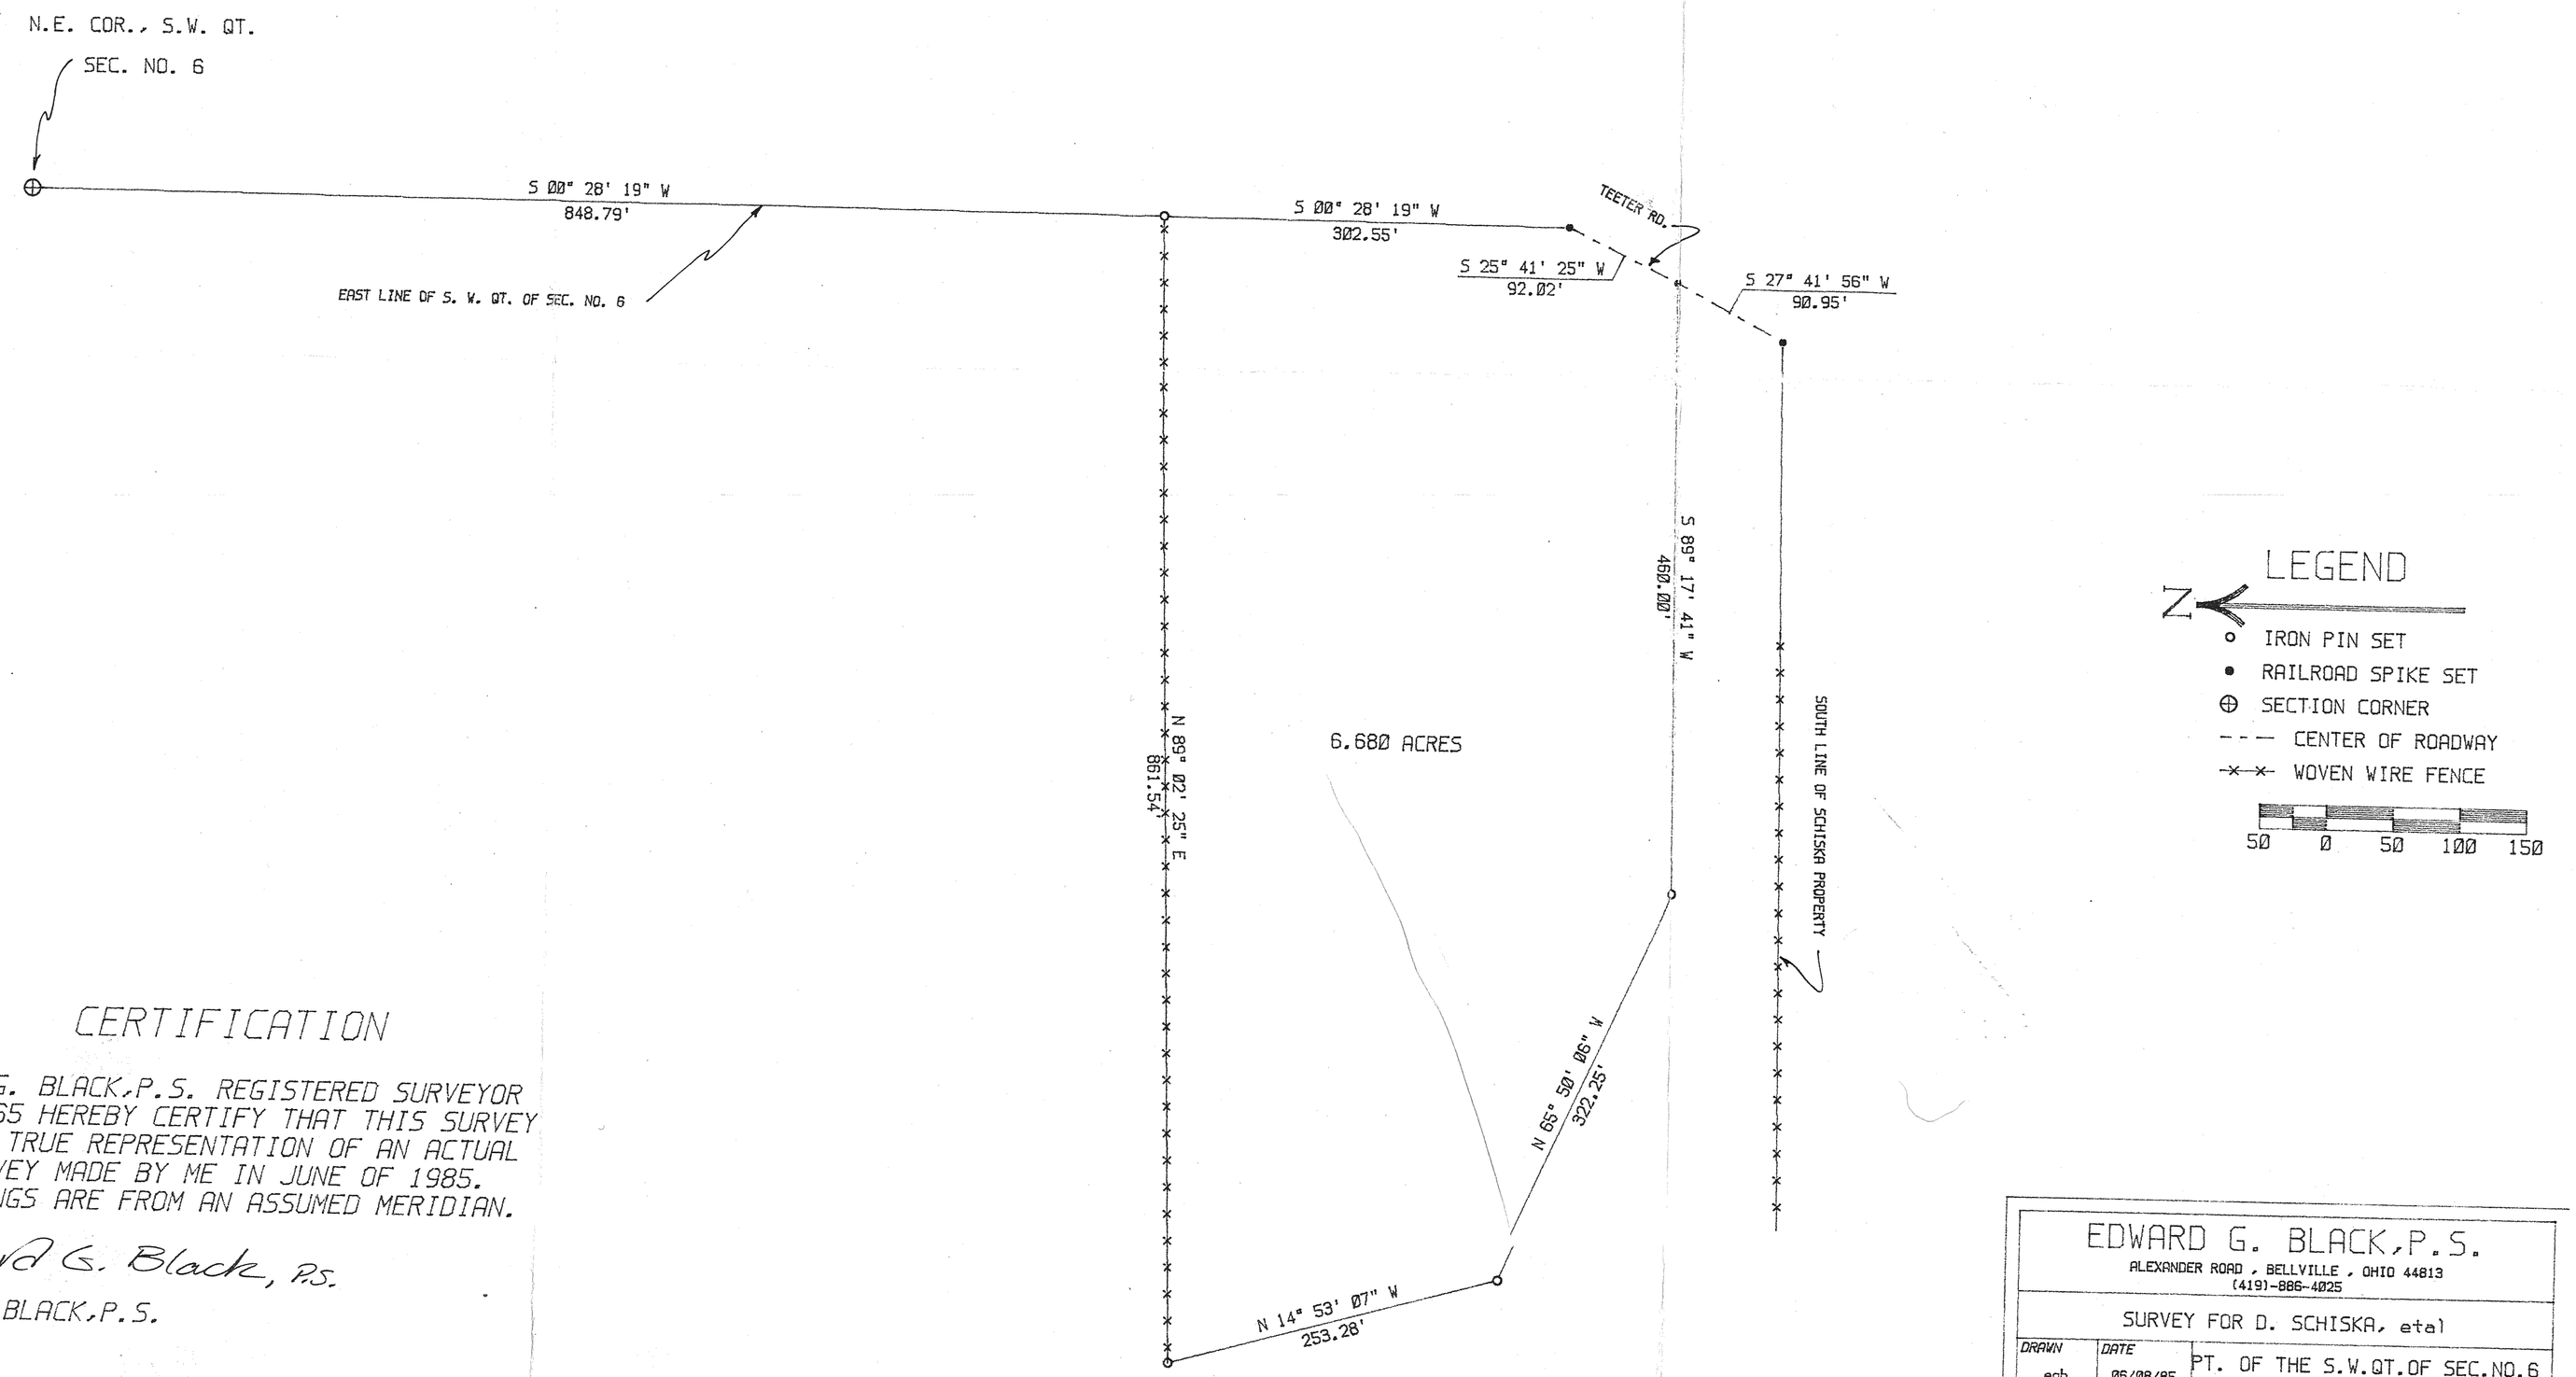

CERTIFICATION

I EDWARD G. BLACK,P.S. REGISTERED SURVEYOR NUMBER 6365 HEREBY CERTIFY THAT THIS SURVEY PLAT IS A TRUE REPRESENTATION OF AN ACTUAL FIELD SURVEY MADE BY ME IN JUNE OF 1985. ALL BEARINGS ARE FROM AN ASSUMED MERIDIAN.

Edward G. Black, P.S.

EDWARD G. BLACK,P.S.

EDWARD G. BLACK,P.S.
ALEXANDER ROAD , BELLVILLE , OHIO 44813
(419)-886-4025

SURVEY FOR D. SCHISKA, etal

DRAWN egb	DATE 06/08/85	PT. OF THE S.W.QT.OF SEC.NO.6 WORTHINGTON TWP., RICHLAND CO STATE OF OHIO
APPROVED BY EGB	DATE 06/08/85	
SCALE 1 INCH = 100 FEET	SHEET 1 OF SHEET 1	PROJECT NO. 8511W