SURVEY FOR JIM COLE

BEING A PART OF THE SOUTHWEST QUARTER OF SECTION NO. 6, TOWNSHIP 21 ~ RANGE 17, TOWNSHIP OF WORTHINGTON, COUNTY OF RICHLAND. STATE OF OHIO

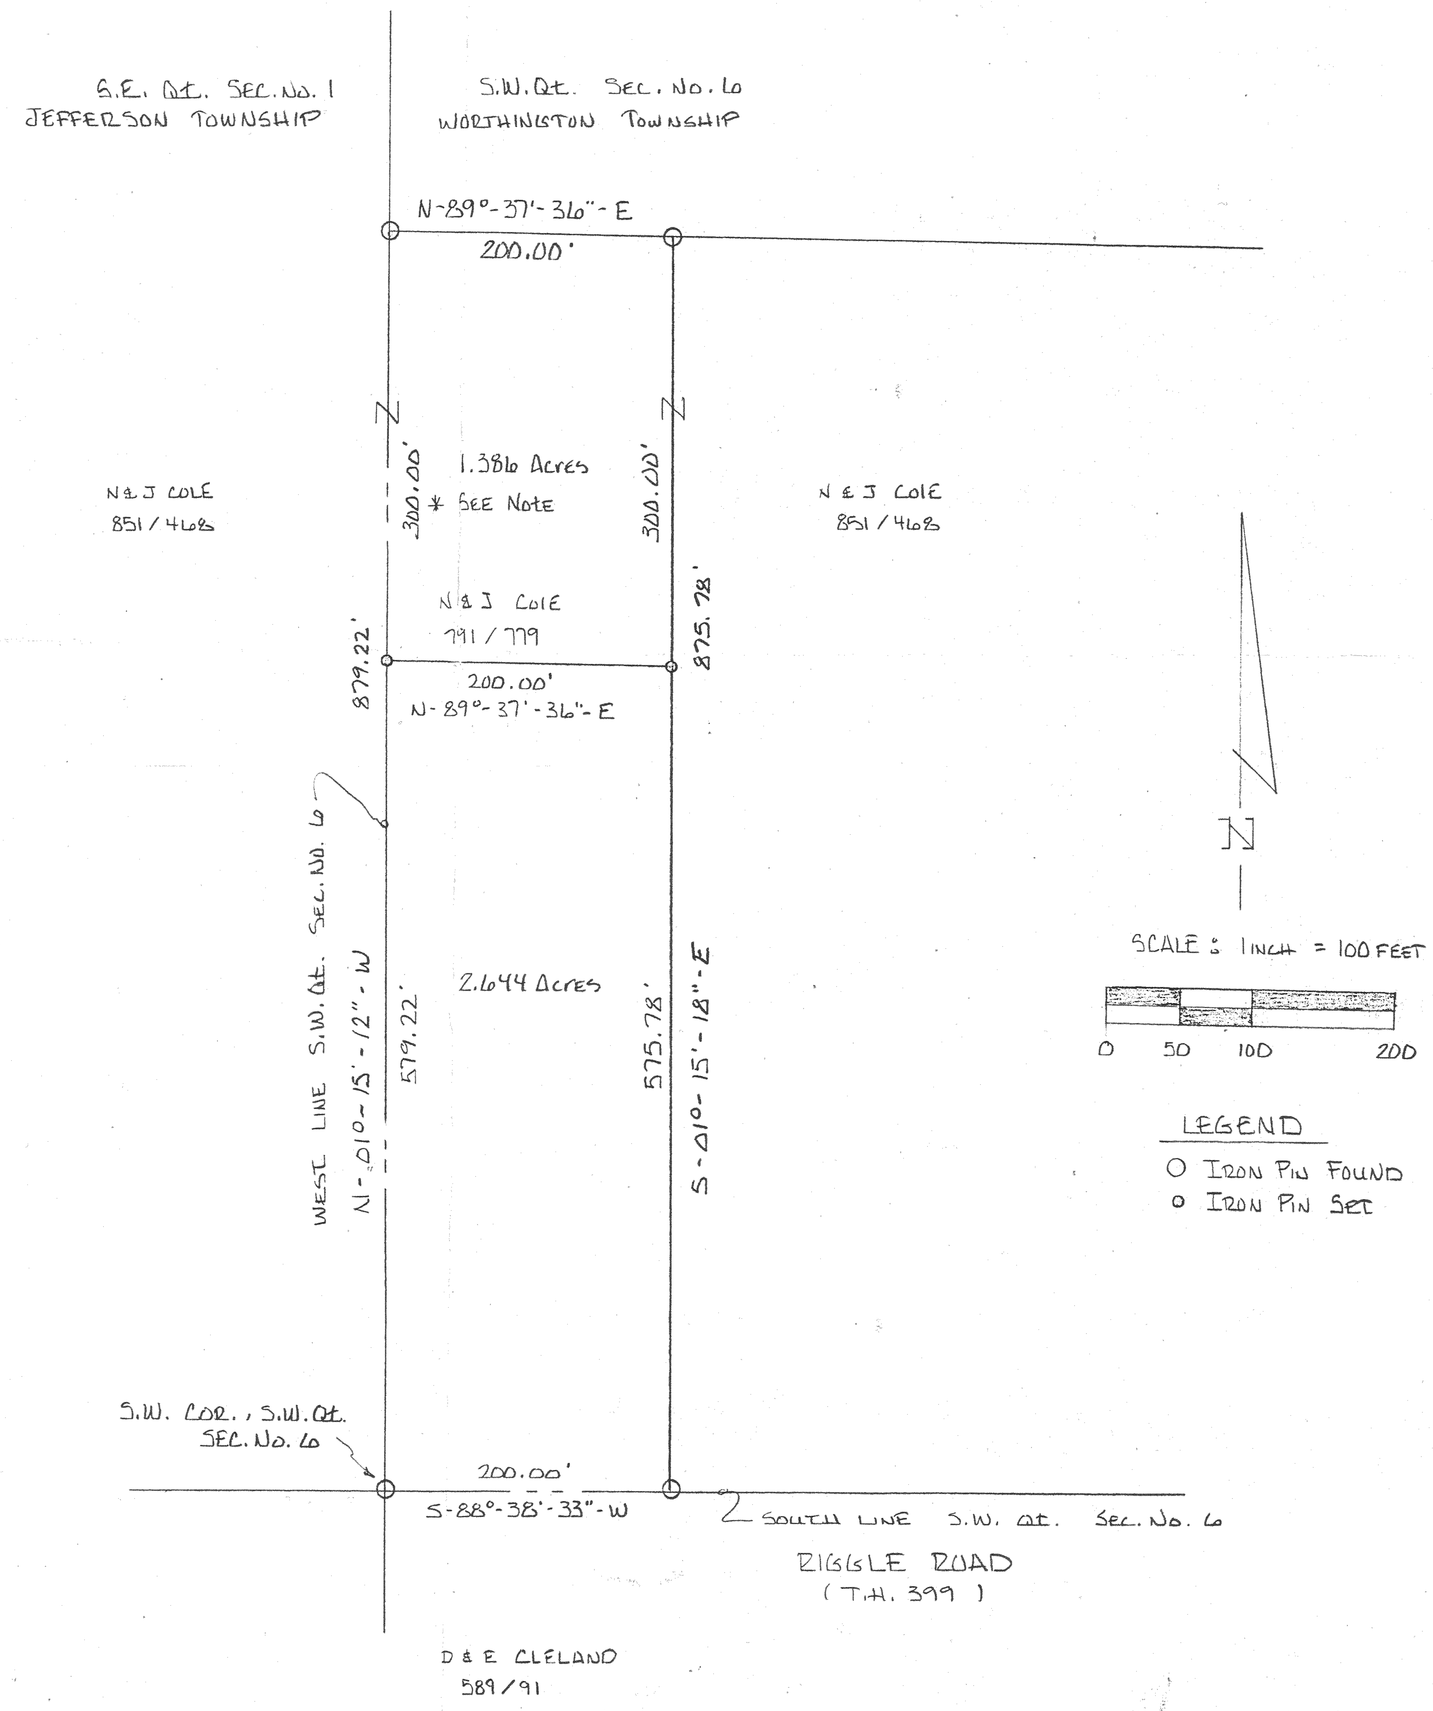

* NOTE:

THE REMAIN[illegible] PARCEL OF LAND [illegible] PARCEL IS TRAN[illegible] WITH A PARCEL OF LAND FRONTING ON A PUBLIC HIGHWAY OR DEDICATED STREET.

CERTIFICATION

I EDWARD G. BLACK, P.S. REGISTERED SURVEYOR NO. 6365 HEREBY CERTIFY THAT THIS PLAT IS A TRUE REPRESENTATION OF AN ACTUAL SURVEY MADE BY ME IN APRIL OF 1989 AND IS CORRECT TO THE BEST OF MY KNOWLEDGE. ALL BEARINGS ARE FROM AN ASSUMED MERIDIAN.

Edward G. Black, P.S.

EDWARD G. BLACK, P.S.

STATE OF OHIO
EDWARD G. BLACK
6365
REGISTERED SURVEYOR