SURVEY FOR
EDWIN C. GRIFFETH

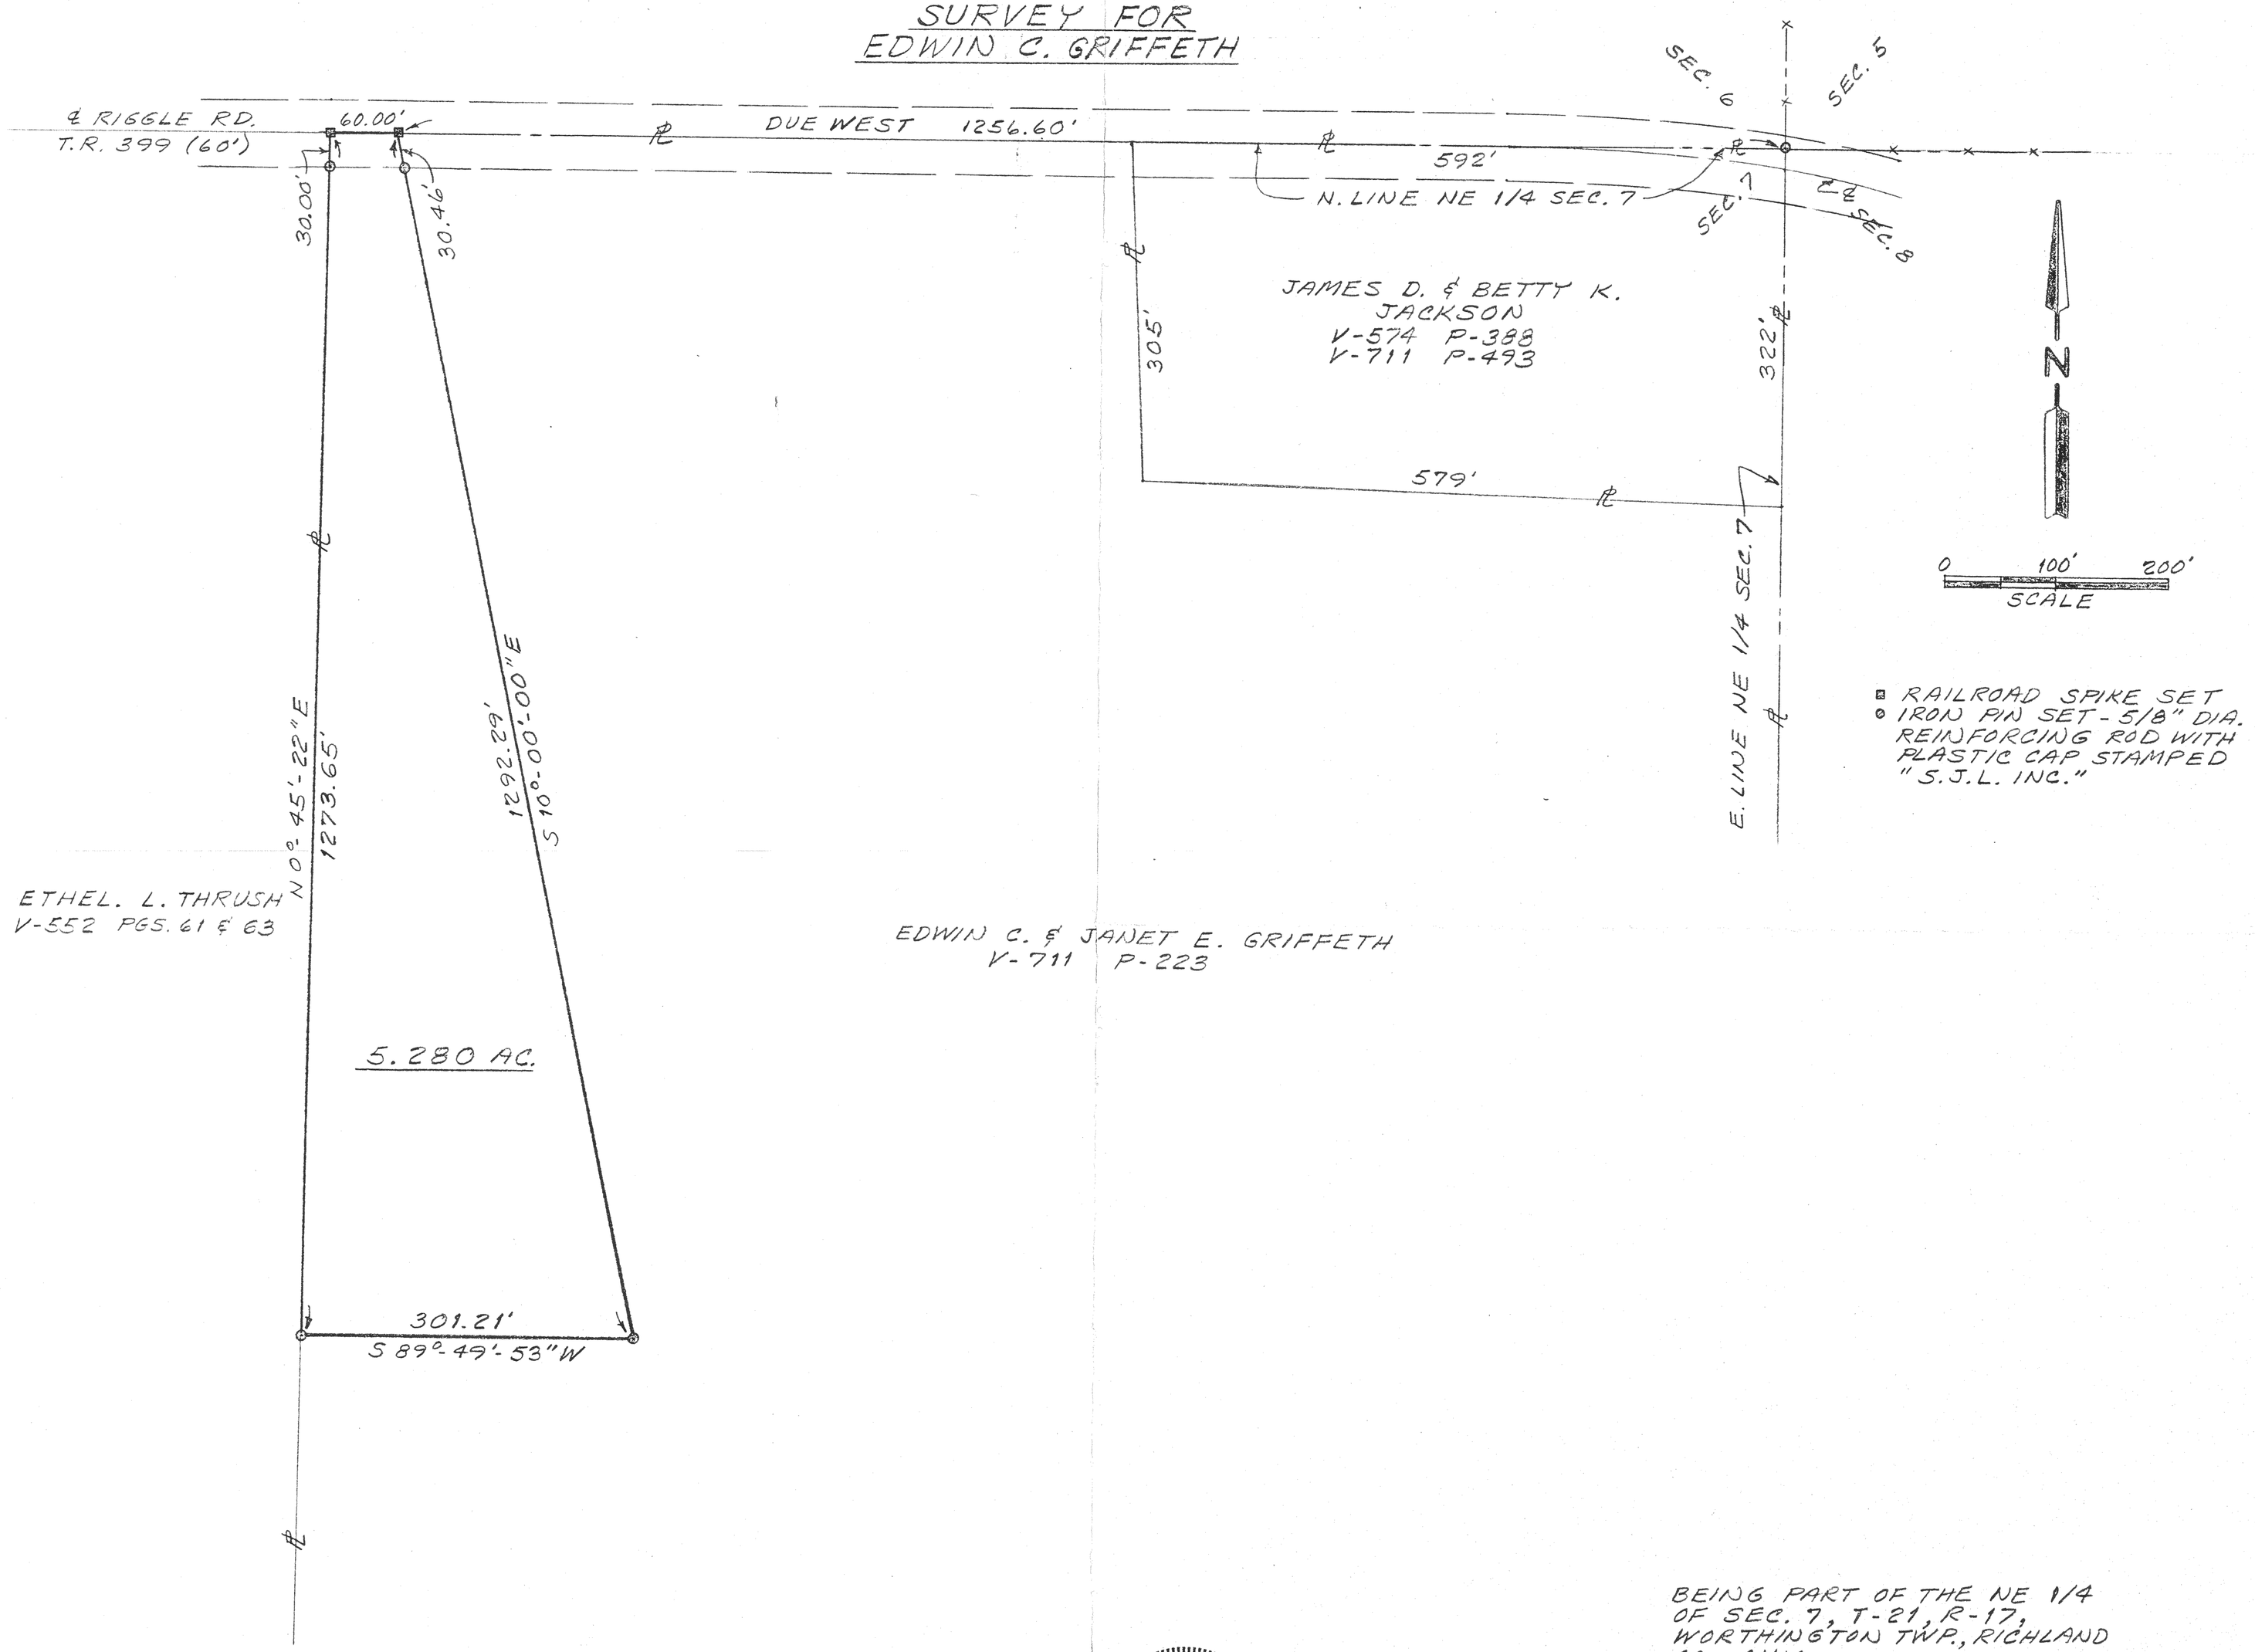

BEARINGS ARE TO AN ASSUMED MERIDIAN AND ARE USED TO EXPRESS ANGLES ONLY.

STATE OF OHIO
ROGER L. STEVENS
7052
REGISTERED
SURVEYOR

Roger L. Stevens
ROGER L. STEVENS
REG. SURVEYOR NO. 7052
SM 1747 DATE 3-30-90

BEING PART OF THE NE 1/4 OF SEC. 7, T-21, R-17, WORTHINGTON TWP., RICHLAND CO., OHIO

SHAFFER, JOHNSTON, LICHTENWALTER & ASSOCIATES, INC.
CONSULTING ENGINEERS - SURVEYORS
MANSFIELD OHIO WOOSTER