SM 1722

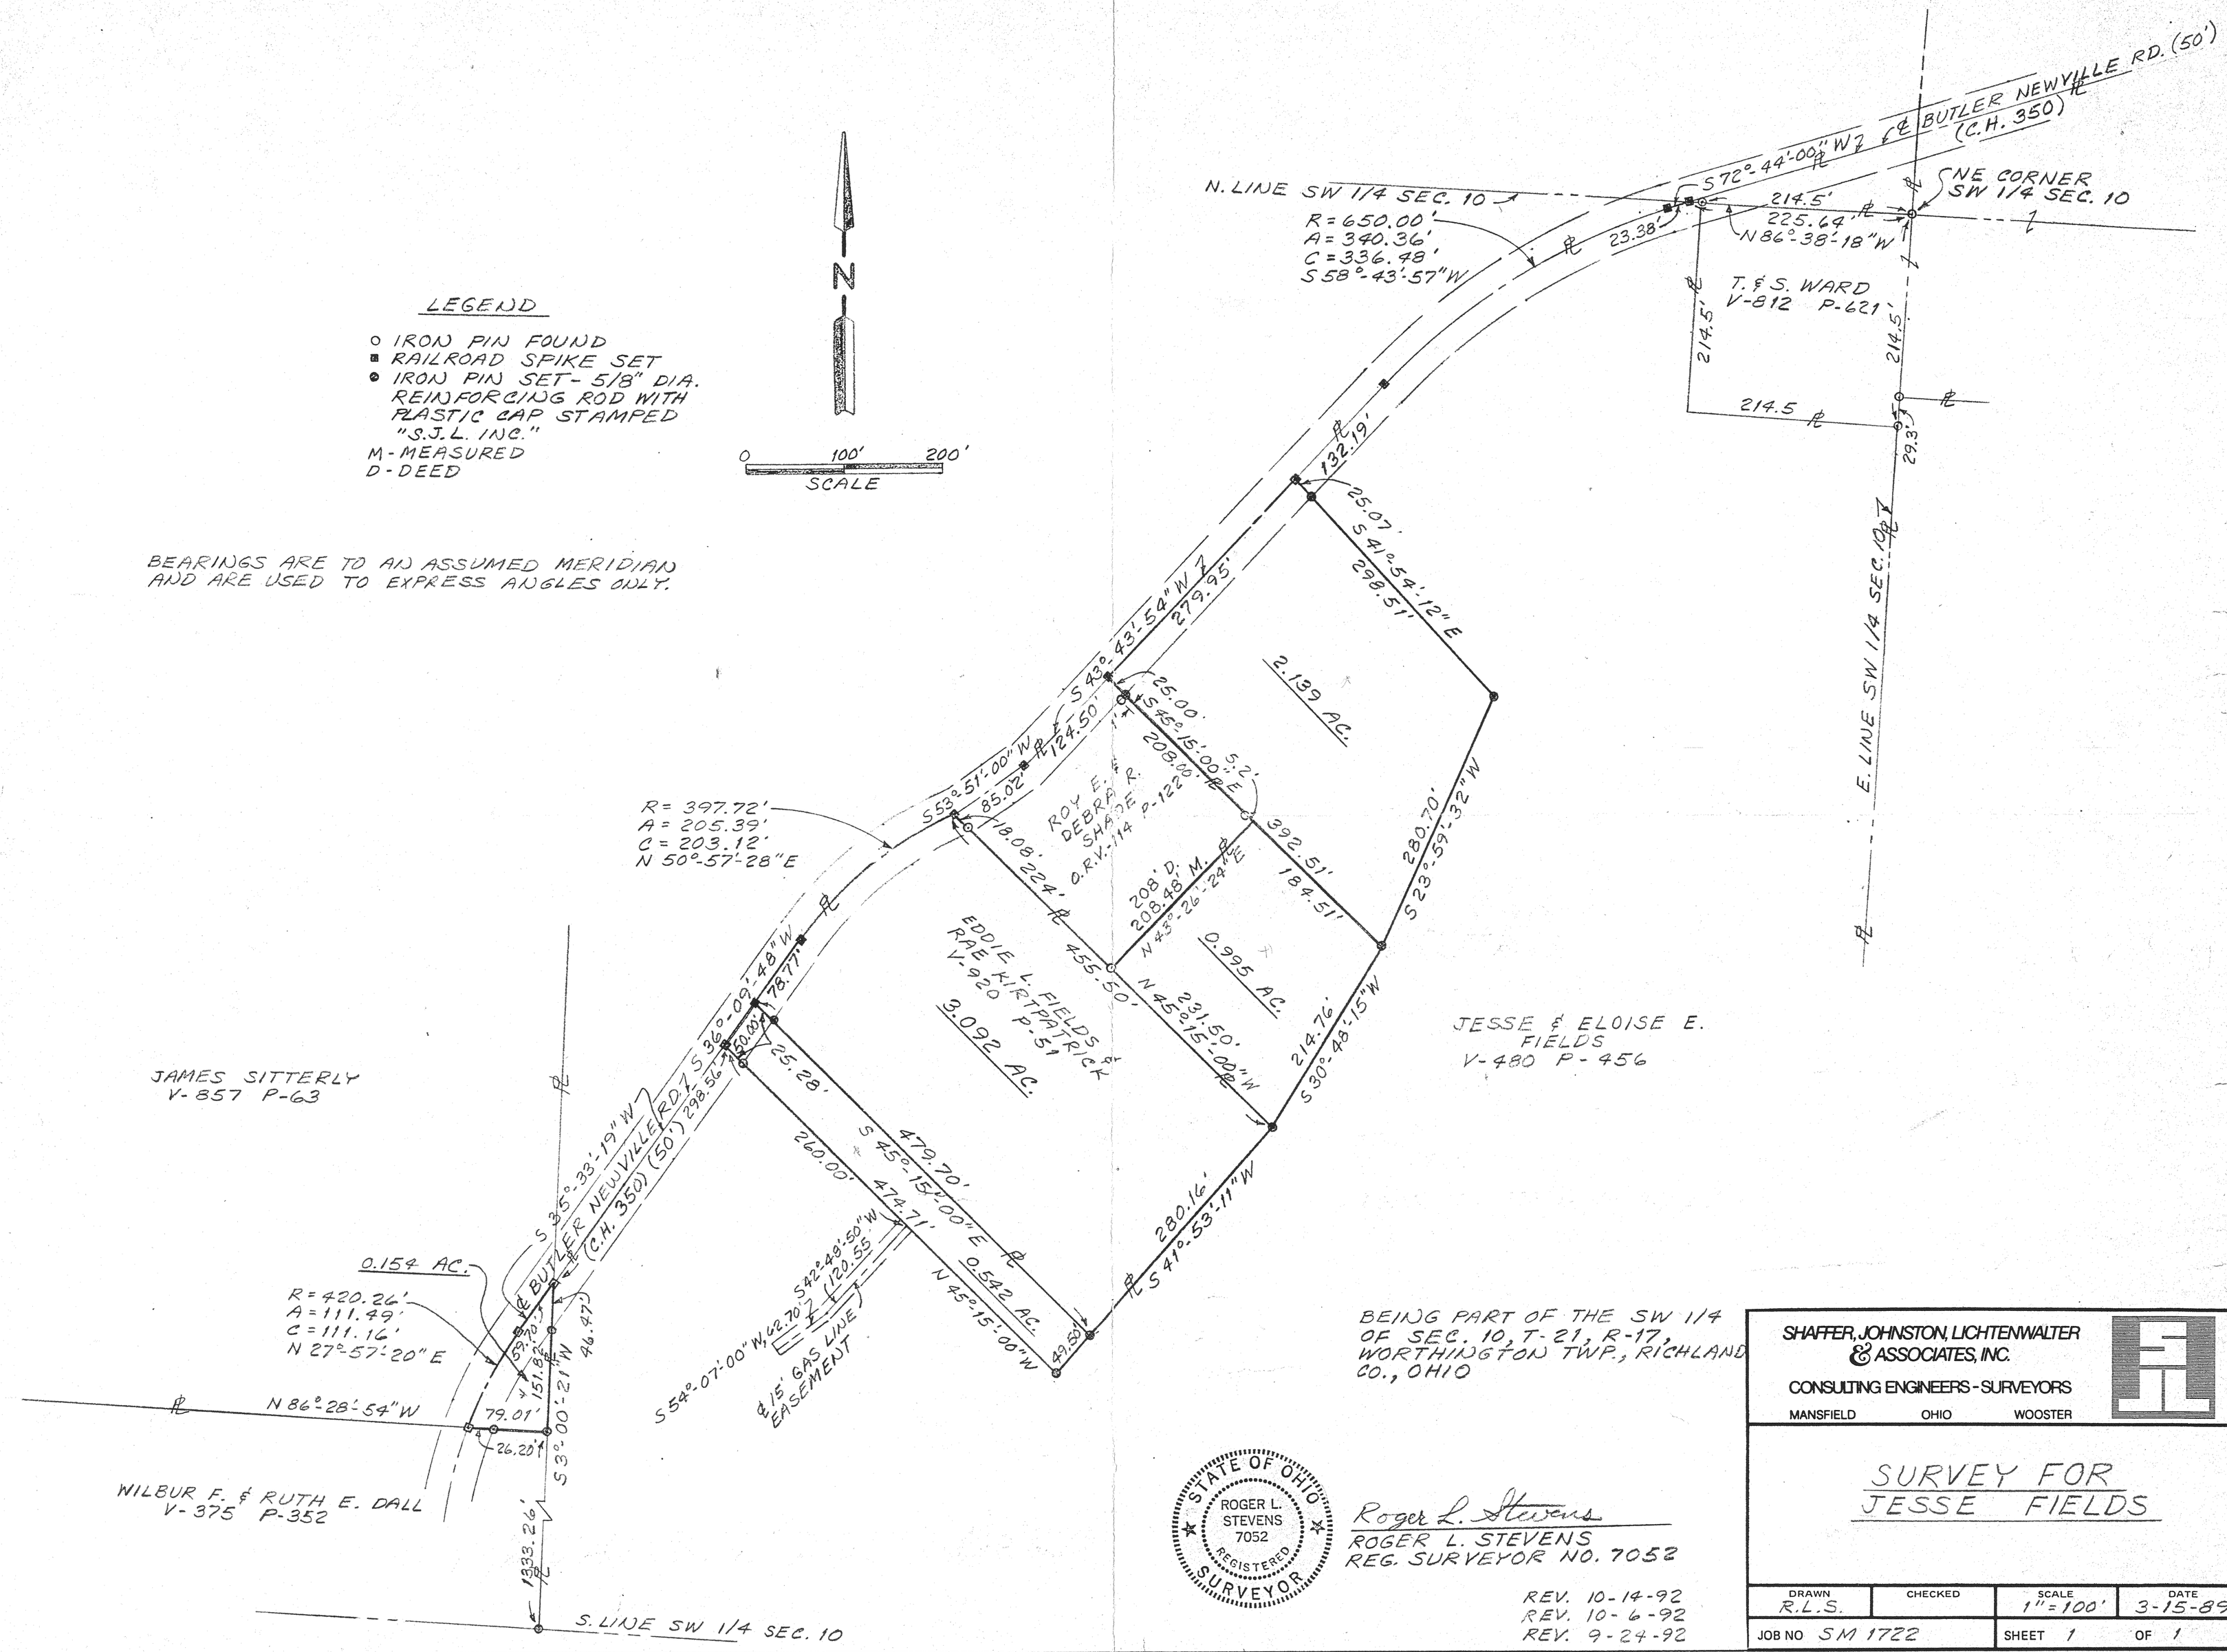

LEGEND

- ○ IRON PIN FOUND
- ■ RAILROAD SPIKE SET
- ● IRON PIN SET - 5/8" DIA. REINFORCING ROD WITH PLASTIC CAP STAMPED "S.J.L. INC."
- M - MEASURED
- D - DEED

BEARINGS ARE TO AN ASSUMED MERIDIAN AND ARE USED TO EXPRESS ANGLES ONLY.

BEING PART OF THE SW 1/4 OF SEC. 10, T-21, R-17, WORTHINGTON TWP., RICHLAND CO., OHIO

STATE OF OHIO
ROGER L. STEVENS
7052
REGISTERED
SURVEYOR

Roger L. Stevens
ROGER L. STEVENS
REG. SURVEYOR NO. 7052

REV. 10-14-92
REV. 10-6-92
REV. 9-24-92

SHAFFER, JOHNSTON, LICHTENWALTER & ASSOCIATES, INC.
CONSULTING ENGINEERS - SURVEYORS
MANSFIELD OHIO WOOSTER

SURVEY FOR
JESSE FIELDS

DRAWN	CHECKED	SCALE	DATE
R.L.S.		1" = 100'	3-15-89
JOB NO SM 1722		SHEET 1	OF 1