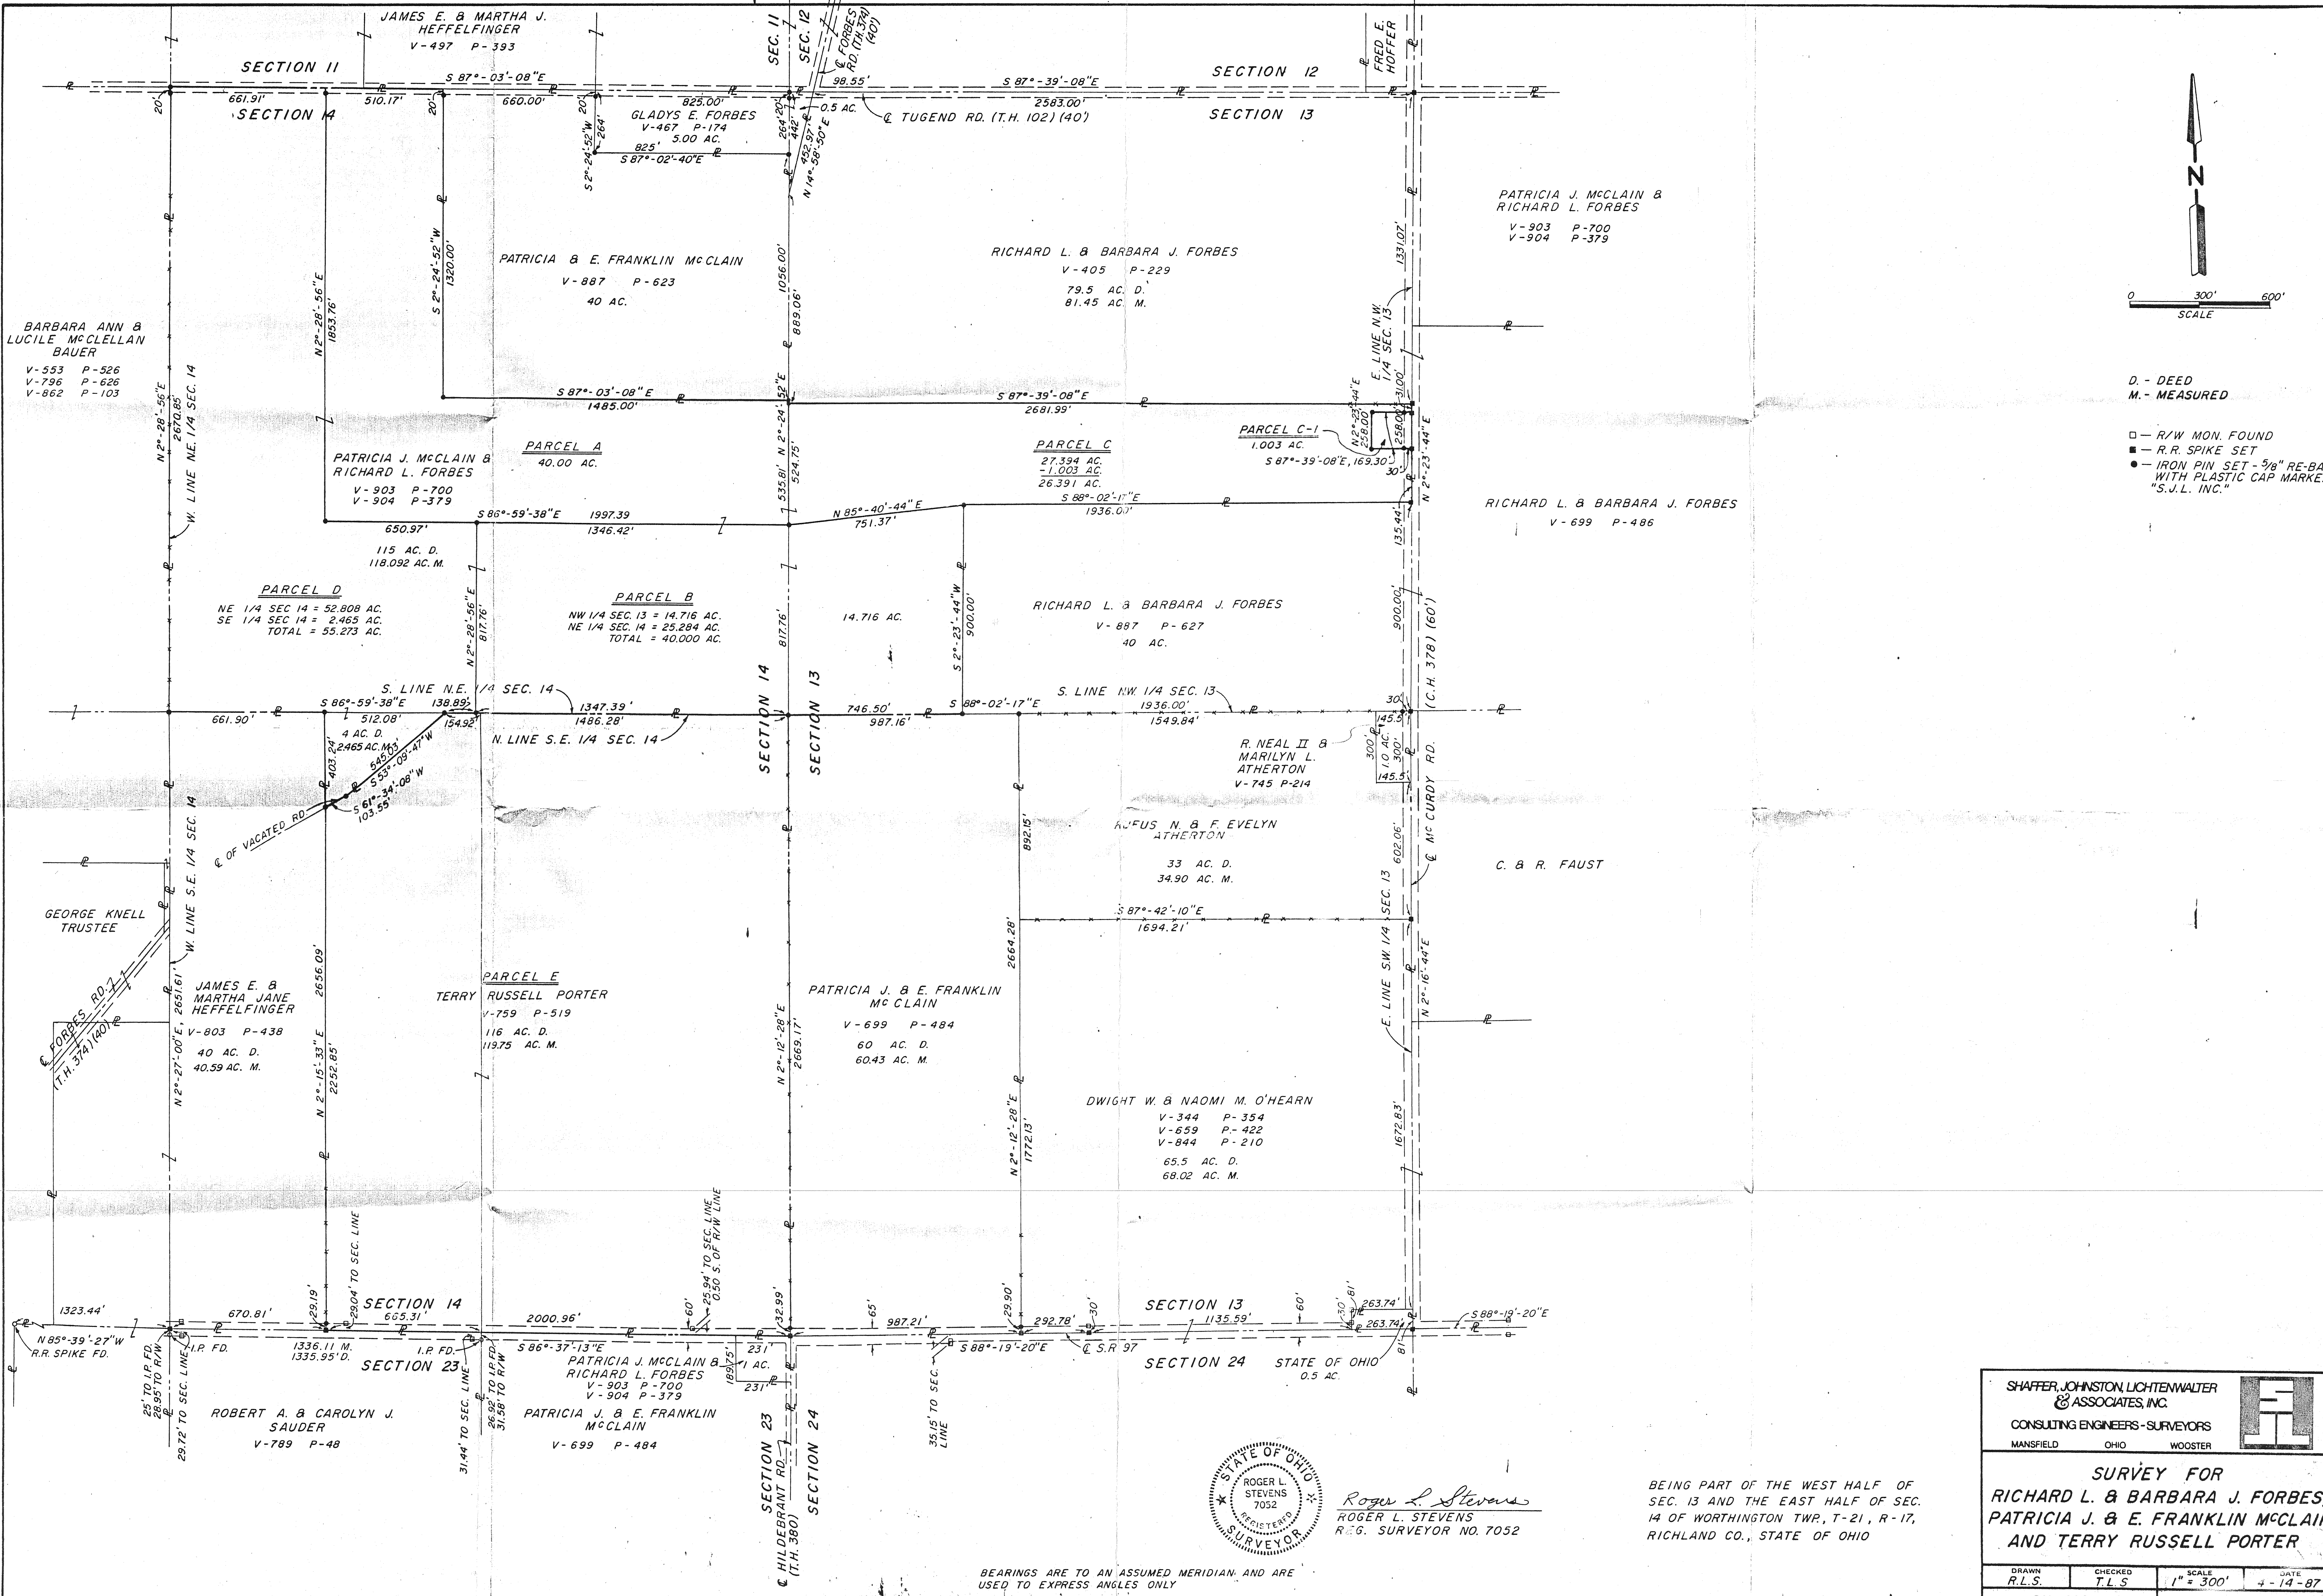
JAMES E. & MARTHA J. HEFFELFINGER
V-497 P-393
SECTION 11
SECTION 14
SEC. 11
SEC. 12
℄ FORBES RD. (T.H. 374) (40')
S 87°-03'-08"E
661.91'
510.17'
660.00'
825.00'
20'
264'
442'
452.97'
N 14°-58'-50"E
0.5 AC.
98.55'
S 87°-39'-08"E
2583.00'
℄ TUGEND RD. (T.H. 102) (40')
SECTION 12
SECTION 13
FRED E. HOFFER
GLADYS E. FORBES
V-467 P-174
5.00 AC.
825'
S 87°-02'-40"E
S 2°-24'-52"W
PATRICIA & E. FRANKLIN McCLAIN
V-887 P-623
40 AC.
S 2°-24'-52"W
1320.00'
1056.00'
889.06'
N 2°-24'-52"E
535.81'
524.75'
RICHARD L. & BARBARA J. FORBES
V-405 P-229
79.5 AC. D.
81.45 AC. M.
PATRICIA J. McCLAIN &
RICHARD L. FORBES
V-903 P-700
V-904 P-379
1331.07'
E. LINE N.W. 1/4 SEC. 13
BARBARA ANN &
LUCILE McCLELLAN
BAUER
V-553 P-526
V-796 P-626
V-862 P-103
N 2°-28'-56"E
2670.85'
W. LINE NE. 1/4 SEC. 14
N 2°-28'-56"E
1853.76'
S 87°-03'-08"E
1485.00'
S 87°-39'-08"E
2681.99'
PARCEL C-1
1.003 AC.
N 2°-23'-44"E
258.00'
S 87°-39'-08"E, 169.30'
31.00'
30'
PATRICIA J. McCLAIN &
RICHARD L. FORBES
V-903 P-700
V-904 P-379
PARCEL A
40.00 AC.
PARCEL C
27.394 AC.
-1.003 AC.
26.391 AC.
N 2°-23'-44"E
RICHARD L. & BARBARA J. FORBES
V-699 P-486
S 86°-59'-38"E
1997.39
650.97'
1346.42'
N 85°-40'-44"E
751.37'
S 88°-02'-17"E
1936.00'
135.44'
115 AC. D.
118.092 AC. M.
PARCEL D
NE 1/4 SEC 14 = 52.808 AC.
SE 1/4 SEC 14 = 2.465 AC.
TOTAL = 55.273 AC.
N 2°-28'-56"E
817.76'
PARCEL B
NW 1/4 SEC. 13 = 14.716 AC.
NE 1/4 SEC. 14 = 25.284 AC.
TOTAL = 40.000 AC.
817.76'
14.716 AC.
S 2°-23'-44"W
900.00'
RICHARD L. & BARBARA J. FORBES
V-887 P-627
40 AC.
900.00'
(C.H. 378) (60')
S. LINE N.E. 1/4 SEC. 14
661.90'
S 86°-59'-38"E
138.89'
512.08'
154.92'
1347.39'
1486.28'
N. LINE S.E. 1/4 SEC. 14
SECTION 14
SECTION 13
746.50'
987.16'
S 88°-02'-17"E
S. LINE NW 1/4 SEC. 13
1936.00'
1549.84'
30'
145.5'
1.0 AC.
300'
R. NEAL II &
MARILYN L.
ATHERTON
V-745 P-214
4 AC. D.
2.465 AC. M.
403.24'
545.03'
S 53°-09'-47"W
S 61°-34'-08"W
103.55'
℄ OF VACATED RD.
W. LINE S.E. 1/4 SEC. 14
892.15'
RUFUS N. & F. EVELYN ATHERTON
33 AC. D.
34.90 AC. M.
602.06'
℄ McCURDY RD.
C. & R. FAUST
S 87°-42'-10"E
1694.21'
E. LINE S.W. 1/4 SEC. 13
N 2°-16'-44"E
GEORGE KNELL TRUSTEE
℄ FORBES RD. (T.H. 374) (40')
JAMES E. &
MARTHA JANE
HEFFELFINGER
V-803 P-438
40 AC. D.
40.59 AC. M.
N 2°-27'-00"E, 2651.61'
N 2°-15'-33"E
2656.09'
2252.85'
PARCEL E
TERRY RUSSELL PORTER
V-759 P-519
116 AC. D.
119.75 AC. M.
N 2°-12'-28"E
2669.17'
PATRICIA J. & E. FRANKLIN
McCLAIN
V-699 P-484
60 AC. D.
60.43 AC. M.
2664.28'
N 2°-12'-28"E
1772.13'
DWIGHT W. & NAOMI M. O'HEARN
V-344 P-354
V-659 P-422
V-844 P-210
65.5 AC. D.
68.02 AC. M.
1672.83'
1323.44'
N 85°-39'-27"W
R.R. SPIKE FD.
25' TO I.P. FD.
28.95' TO R/W
29.72' TO SEC. LINE
I.P. FD.
670.81'
29.19'
29.04' TO SEC. LINE
1336.11' M.
1335.95' D.
SECTION 14
665.31'
SECTION 23
I.P. FD.
31.44' TO SEC. LINE
26.92' TO I.P. FD.
31.58' TO R/W
2000.96'
S 86°-37'-13"E
60'
25.94' TO SEC. LINE
0.50 S. OF R/W LINE
189.75'
231'
1 AC.
32.99'
PATRICIA J. McCLAIN &
RICHARD L. FORBES
V-903 P-700
V-904 P-379
PATRICIA J. & E. FRANKLIN
McCLAIN
V-699 P-484
ROBERT A. & CAROLYN J.
SAUDER
V-789 P-48
SECTION 23
SECTION 24
℄ HILDEBRANT RD.
(T.H. 380)
65'
987.21'
35.15' TO SEC. LINE
S 88°-19'-20"E
29.90'
292.78'
30'
℄ S.R. 97
SECTION 13
1135.59'
SECTION 24
60'
30'
81'
263.74'
263.74'
STATE OF OHIO
0.5 AC.
S 88°-19'-20"E
N
0
300'
600'
SCALE
D. - DEED
M. - MEASURED
□ — R/W MON. FOUND
■ — R.R. SPIKE SET
● — IRON PIN SET - 5/8" RE-BAR WITH PLASTIC CAP MARKED "S.J.L. INC."

BEARINGS ARE TO AN ASSUMED MERIDIAN AND ARE USED TO EXPRESS ANGLES ONLY

ROGER L. STEVENS
7052

Roger L. Stevens
ROGER L. STEVENS
REG. SURVEYOR NO. 7052

BEING PART OF THE WEST HALF OF
SEC. 13 AND THE EAST HALF OF SEC.
14 OF WORTHINGTON TWP., T-21, R-17,
RICHLAND CO., STATE OF OHIO

REV. 8-21-89

SHAFFER, JOHNSTON, LICHTENWALTER
& ASSOCIATES, INC.
CONSULTING ENGINEERS - SURVEYORS
MANSFIELD OHIO WOOSTER

SURVEY FOR
RICHARD L. & BARBARA J. FORBES,
PATRICIA J. & E. FRANKLIN McCLAIN
AND TERRY RUSSELL PORTER

DRAWN	CHECKED	SCALE	DATE
R.L.S.	T.L.S.	1" = 300'	4-14-87
JOB NO SM 1692		SHEET 1	OF 1