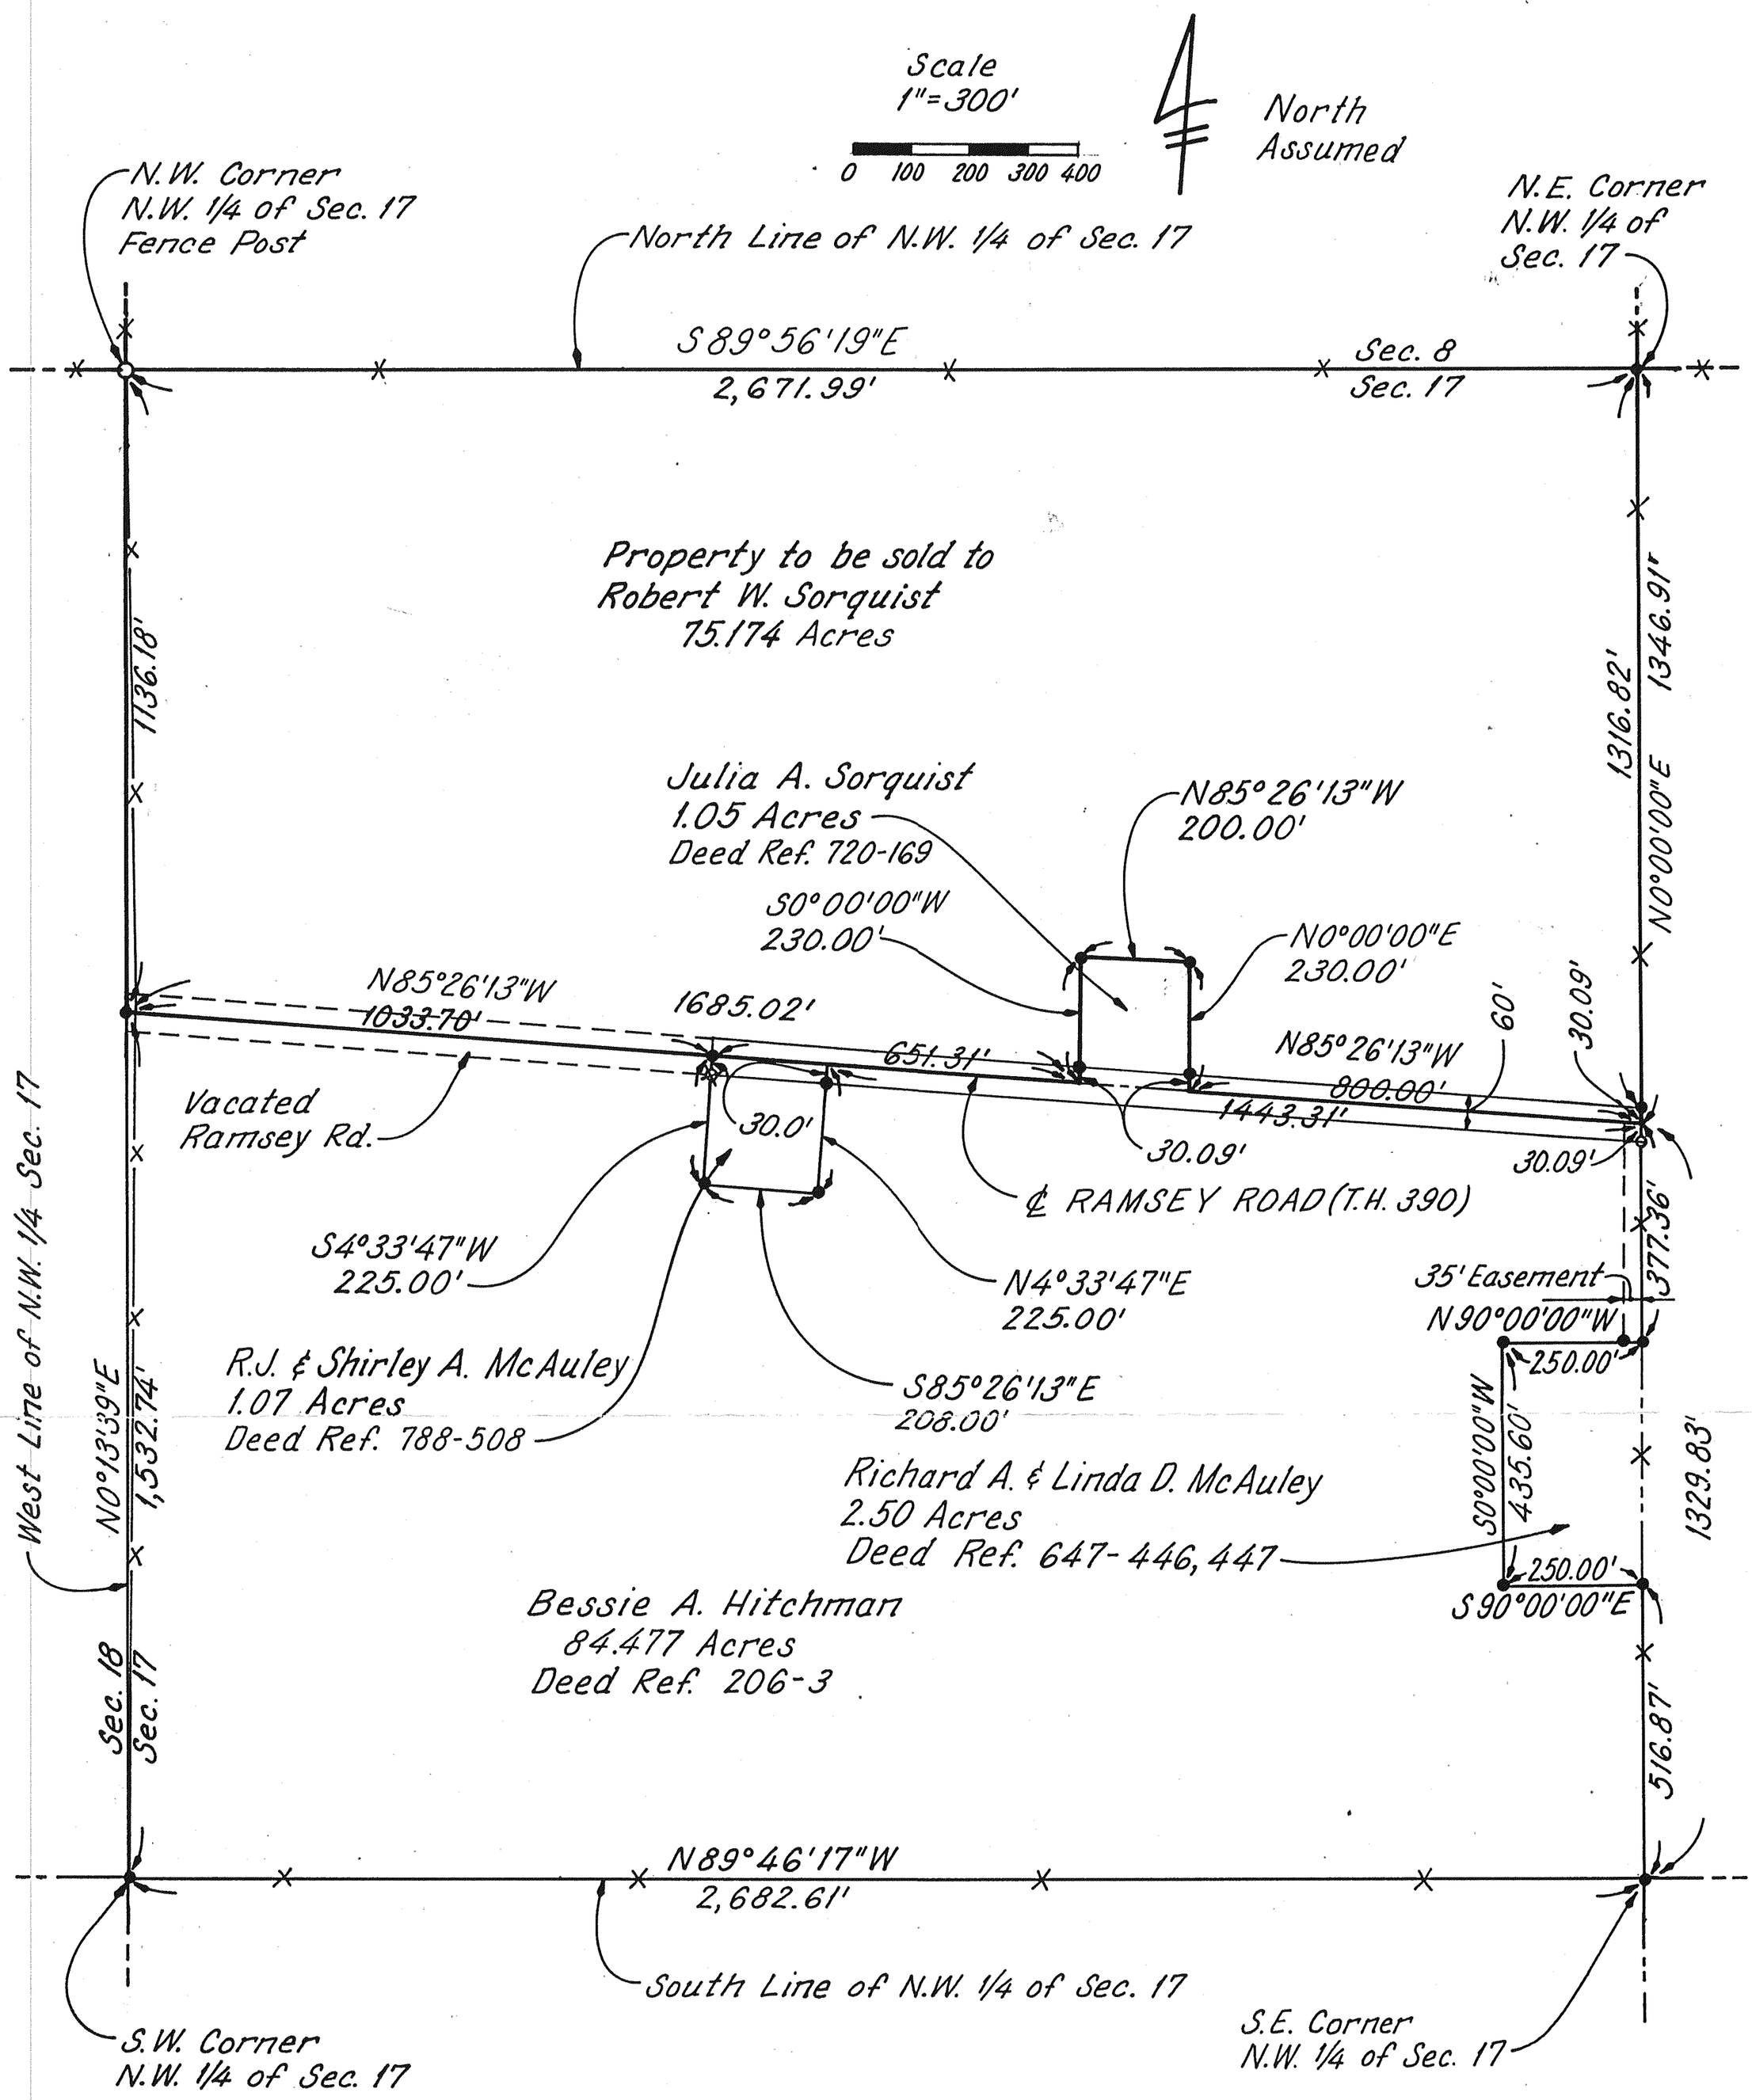

Bearings are assumed
for the determination
of angles.

LEGEND

- ● ~ 5/8" Rebar Set
- ○ ~ 10" Fence Post Found
- ⊠ ~ 3/8" Rebar Found
- —×— Fence Found
- ○ Iron Pin Found

SURVEY OF PROPERTY TO BE SOLD BY
BESSIE A. HITCHMAN, UNMARRIED
TO ROBERT W. SORQUIST
BEING PART OF THE NORTHWEST QUARTER OF
SECTION 17, T.21 R.17, WORTHINGTON
TOWNSHIP, RICHLAND COUNTY, OHIO

STATE OF OHIO
ROBERT A. CUNNING
S 4939
REGISTERED
SURVEYOR

Robert A. Cunning
Robert A. Cunning
Registered Surveyor #4939
September , 1986

87004