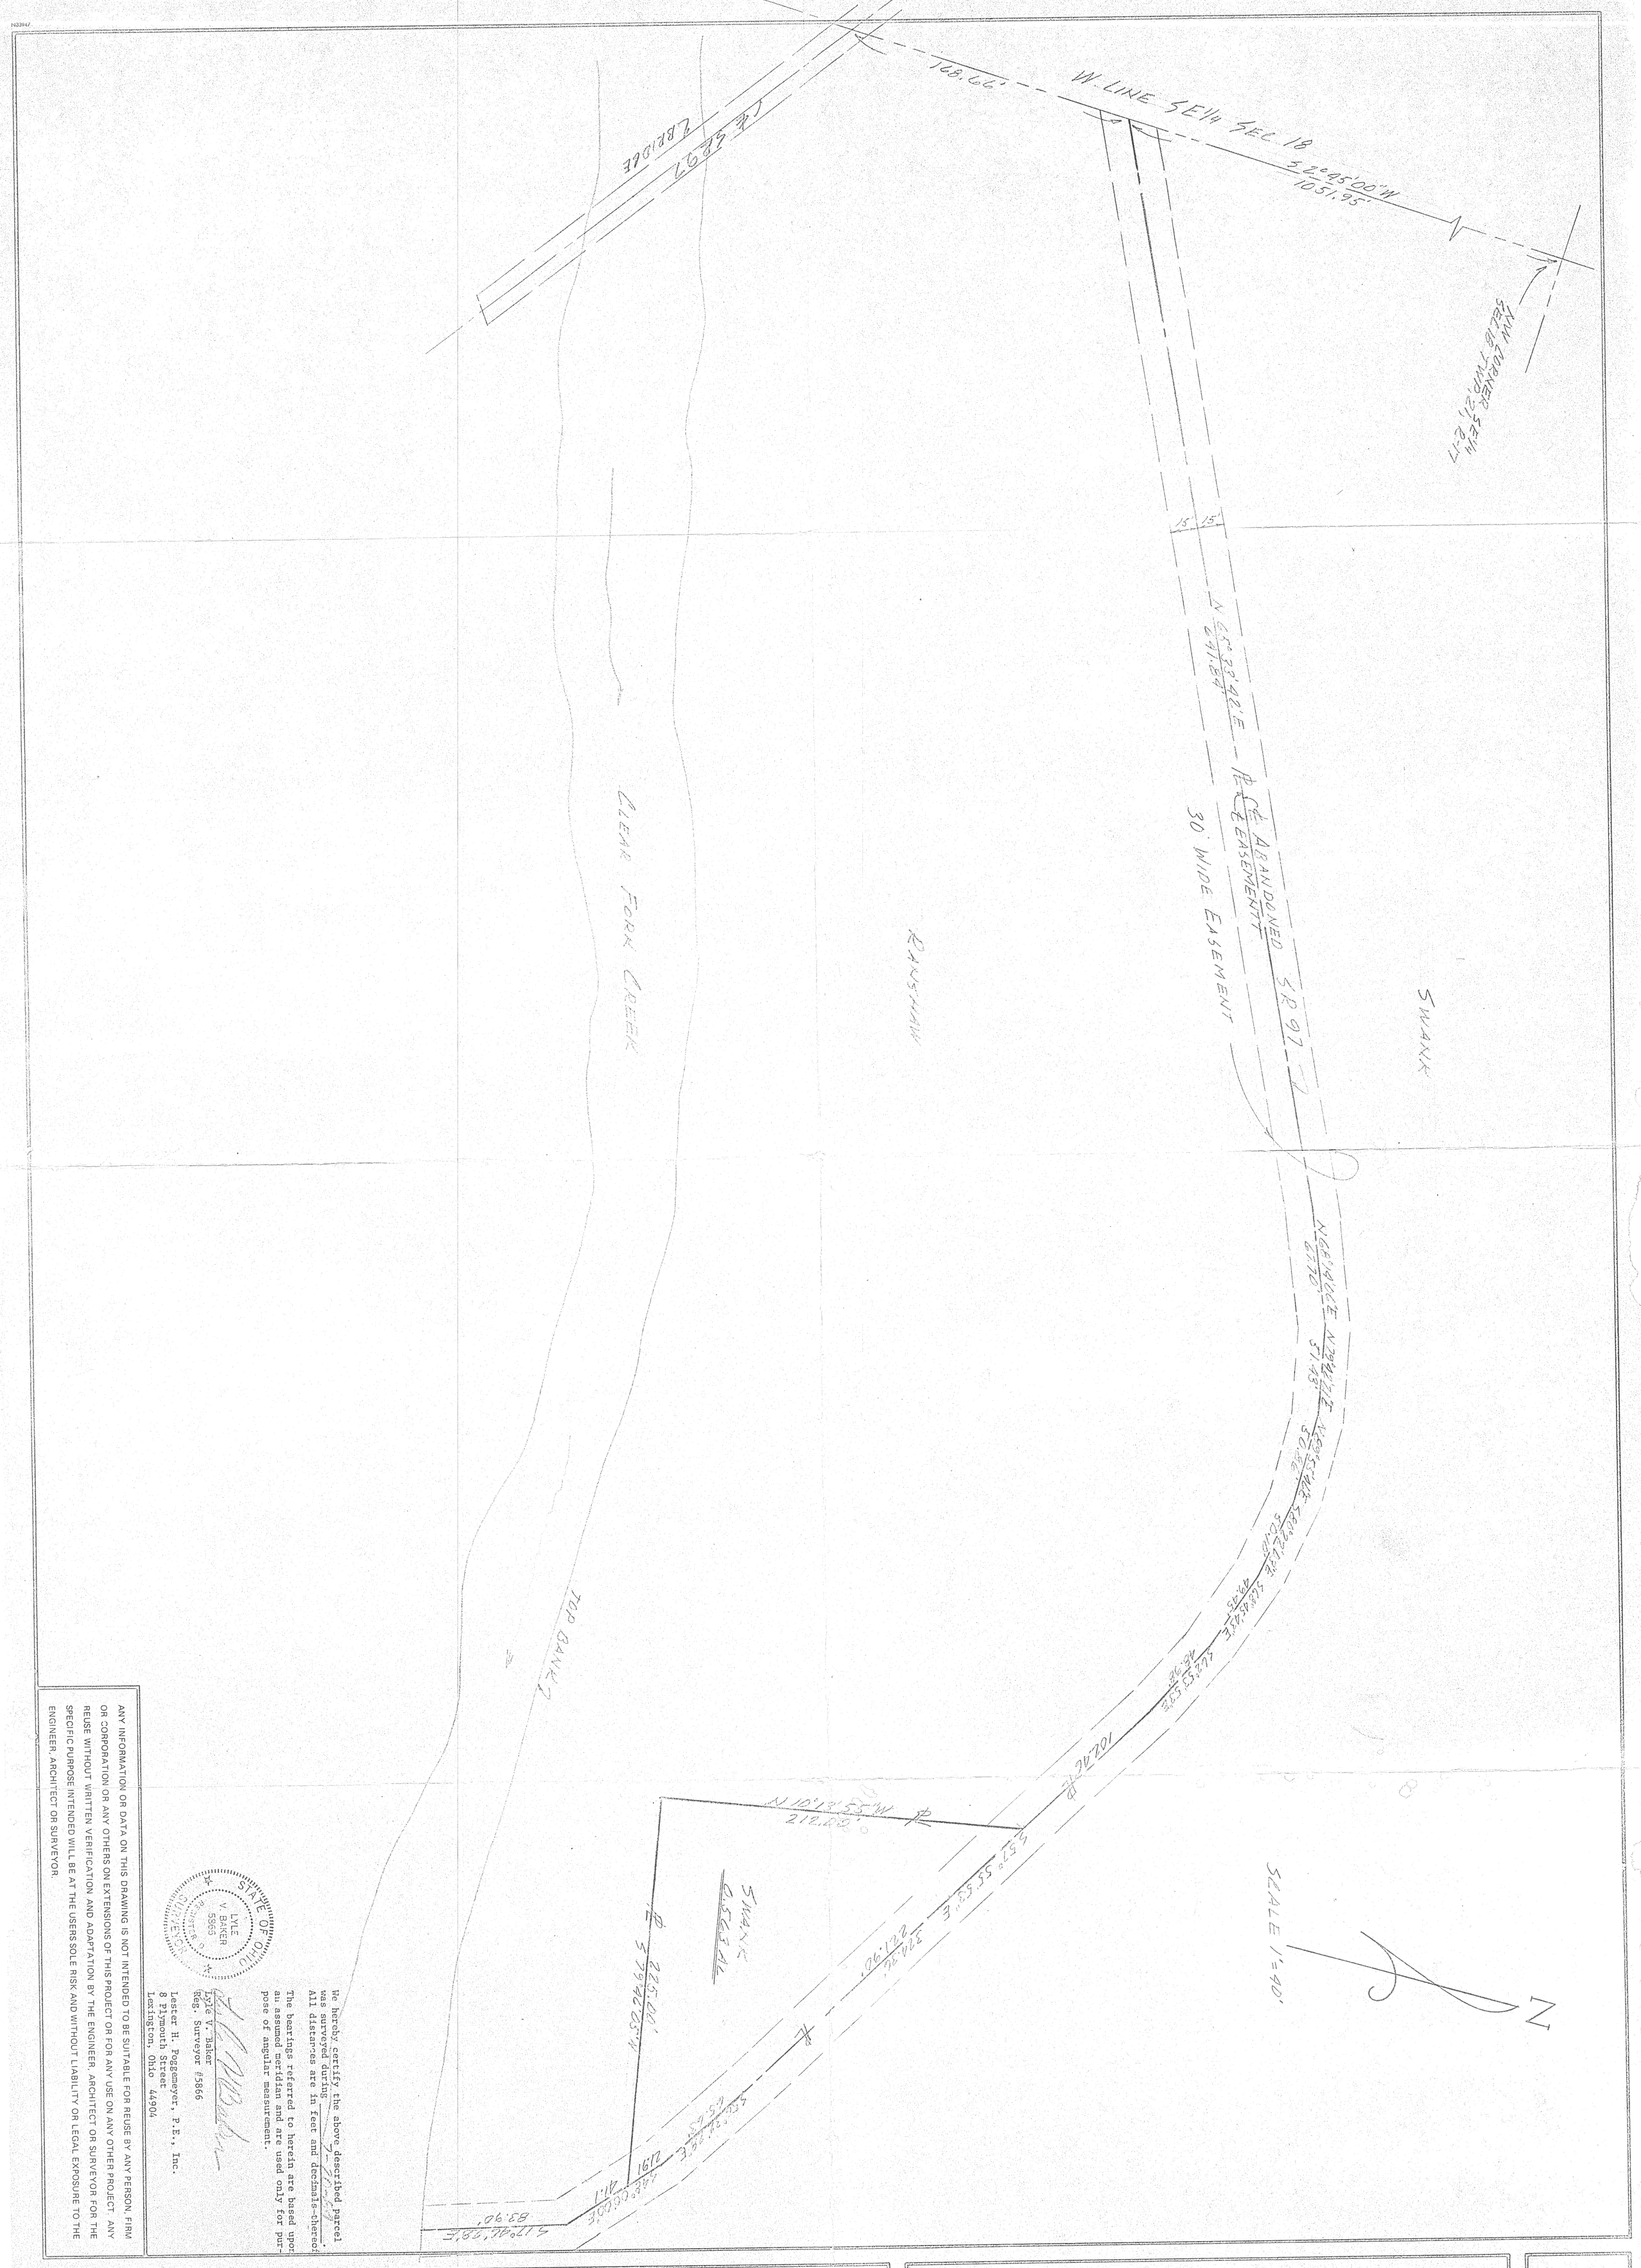

ANY INFORMATION OR DATA ON THIS DRAWING IS NOT INTENDED TO BE SUITABLE FOR REUSE BY ANY PERSON, FIRM OR CORPORATION OR ANY OTHERS ON EXTENSIONS OF THIS PROJECT OR FOR ANY USE ON ANY OTHER PROJECT. ANY REUSE WITHOUT WRITTEN VERIFICATION AND ADAPTATION BY THE ENGINEER, ARCHITECT OR SURVEYOR FOR THE SPECIFIC PURPOSE INTENDED WILL BE AT THE USERS SOLE RISK AND WITHOUT LIABILITY OR LEGAL EXPOSURE TO THE ENGINEER, ARCHITECT OR SURVEYOR.

We hereby certify the above described parcel was surveyed during _____.
All distances are in feet and decimals thereof.

The bearings referred to herein are based upon an assumed meridian and are used only for purpose of angular measurement.

STATE OF OHIO
LYLE V. BAKER
5866
REGISTERED SURVEYOR

Lyle V. Baker
Reg. Surveyor #5866

Lester H. Poggemeyer, P.E., Inc.
8 Plymouth Street
Lexington, Ohio 44904

EXISTING	PROPOSED	REVISIONS
DRAWN BY	DRAWN BY	
CHECKED BY	CHECKED BY	
APPROVED BY	APPROVED BY	

JOB NUMBER 85557

SURVEY PLAT FOR
SWANK-RANSHAW CASE # 85-209-H

BEING PT SE¼ SEC 18 TWP 21, R17
WORTHINGTON TWP, RICHLAND Co. OHIO

LESTER H. POGGEMEYER P.E., INC.
ENGINEERS ARCHITECTS PLANNERS
121 E. WOOSTER STREET
8 PLYMOUTH STREET
BOWLING GREEN, OHIO 43402
LEXINGTON, OHIO 44904