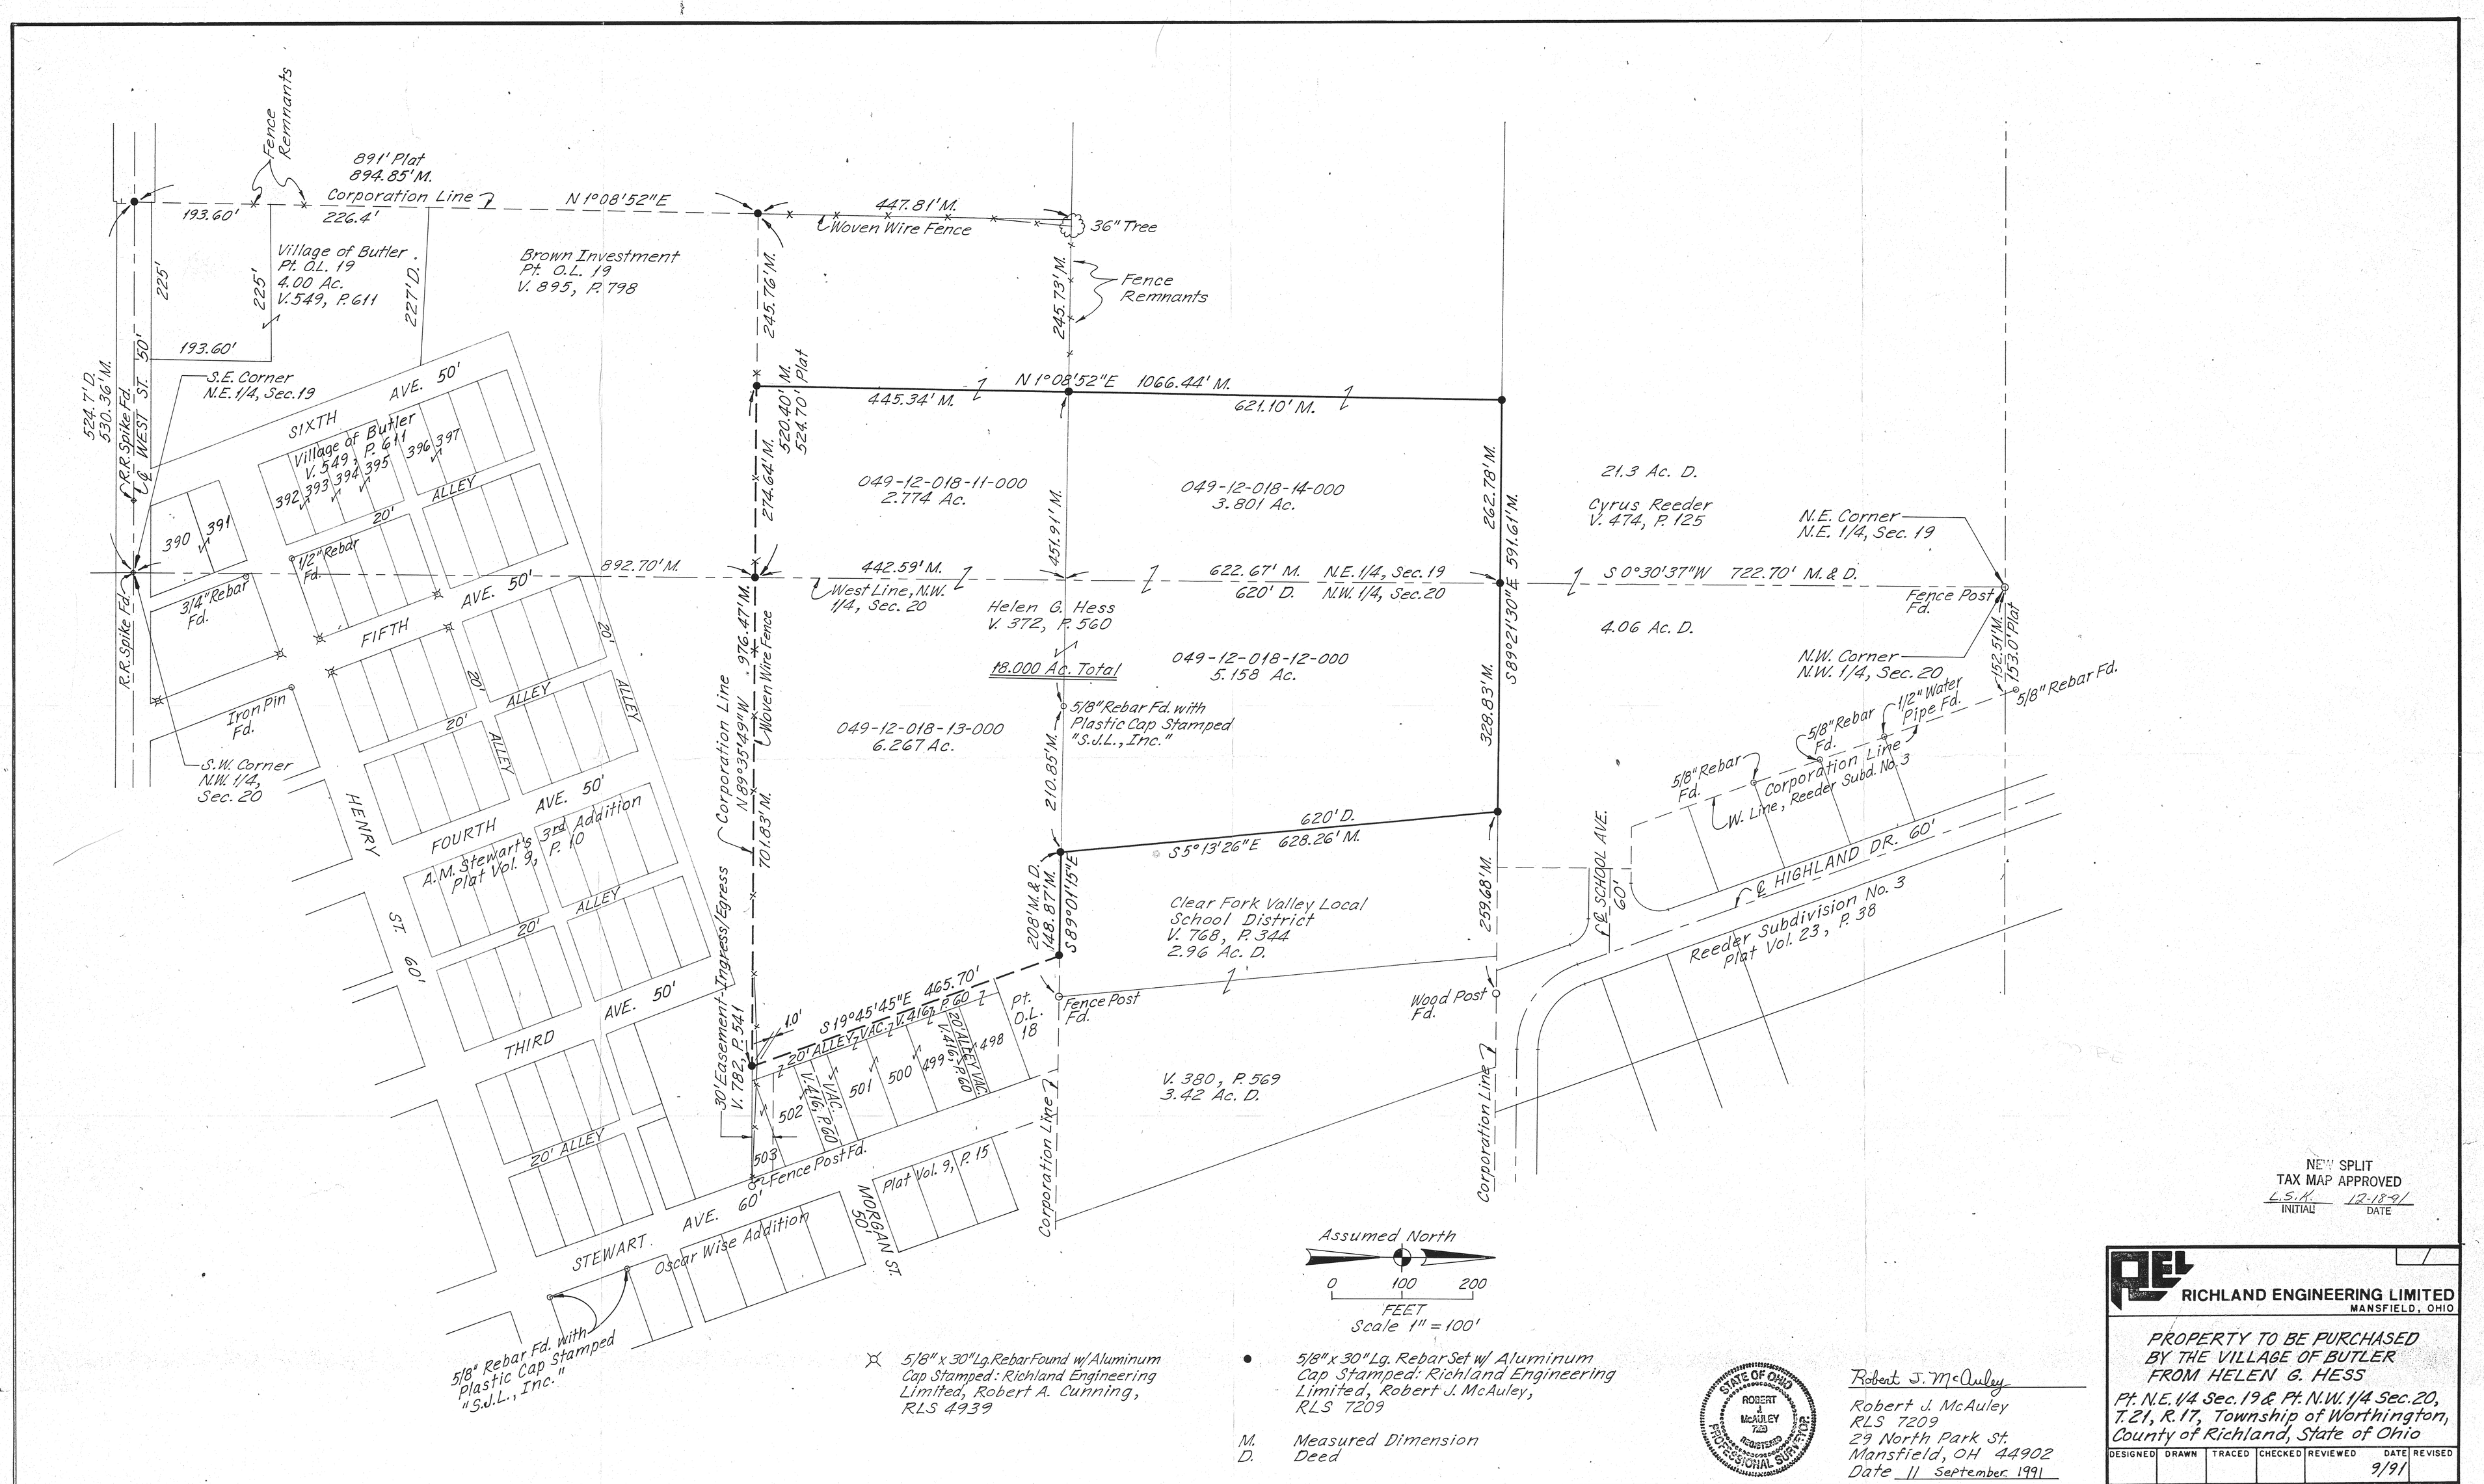

NEW SPLIT
TAX MAP APPROVED
L.S.K. 12-18-91
INITIAL DATE

5/8" x 30" Lg. Rebar Found w/ Aluminum Cap Stamped: Richland Engineering Limited, Robert A. Cunning, RLS 4939

5/8" x 30" Lg. Rebar Set w/ Aluminum Cap Stamped: Richland Engineering Limited, Robert J. McAuley, RLS 7209

M. Measured Dimension
D. Deed

STATE OF OHIO
ROBERT J. McAULEY
7209
REGISTERED
PROFESSIONAL SURVEYOR

Robert J. McAuley

Robert J. McAuley
RLS 7209
29 North Park St.
Mansfield, OH 44902
Date 11 September 1991

RICHLAND ENGINEERING LIMITED
MANSFIELD, OHIO

PROPERTY TO BE PURCHASED
BY THE VILLAGE OF BUTLER
FROM HELEN G. HESS

Pt. N.E. 1/4 Sec. 19 & Pt. N.W. 1/4 Sec. 20,
T. 21, R. 17, Township of Worthington,
County of Richland, State of Ohio

DESIGNED	DRAWN	TRACED	CHECKED	REVIEWED	DATE	REVISED
					9/91	

Tax Map Copy - Please return

90050