SURVEY FOR CECIL G. THORNE

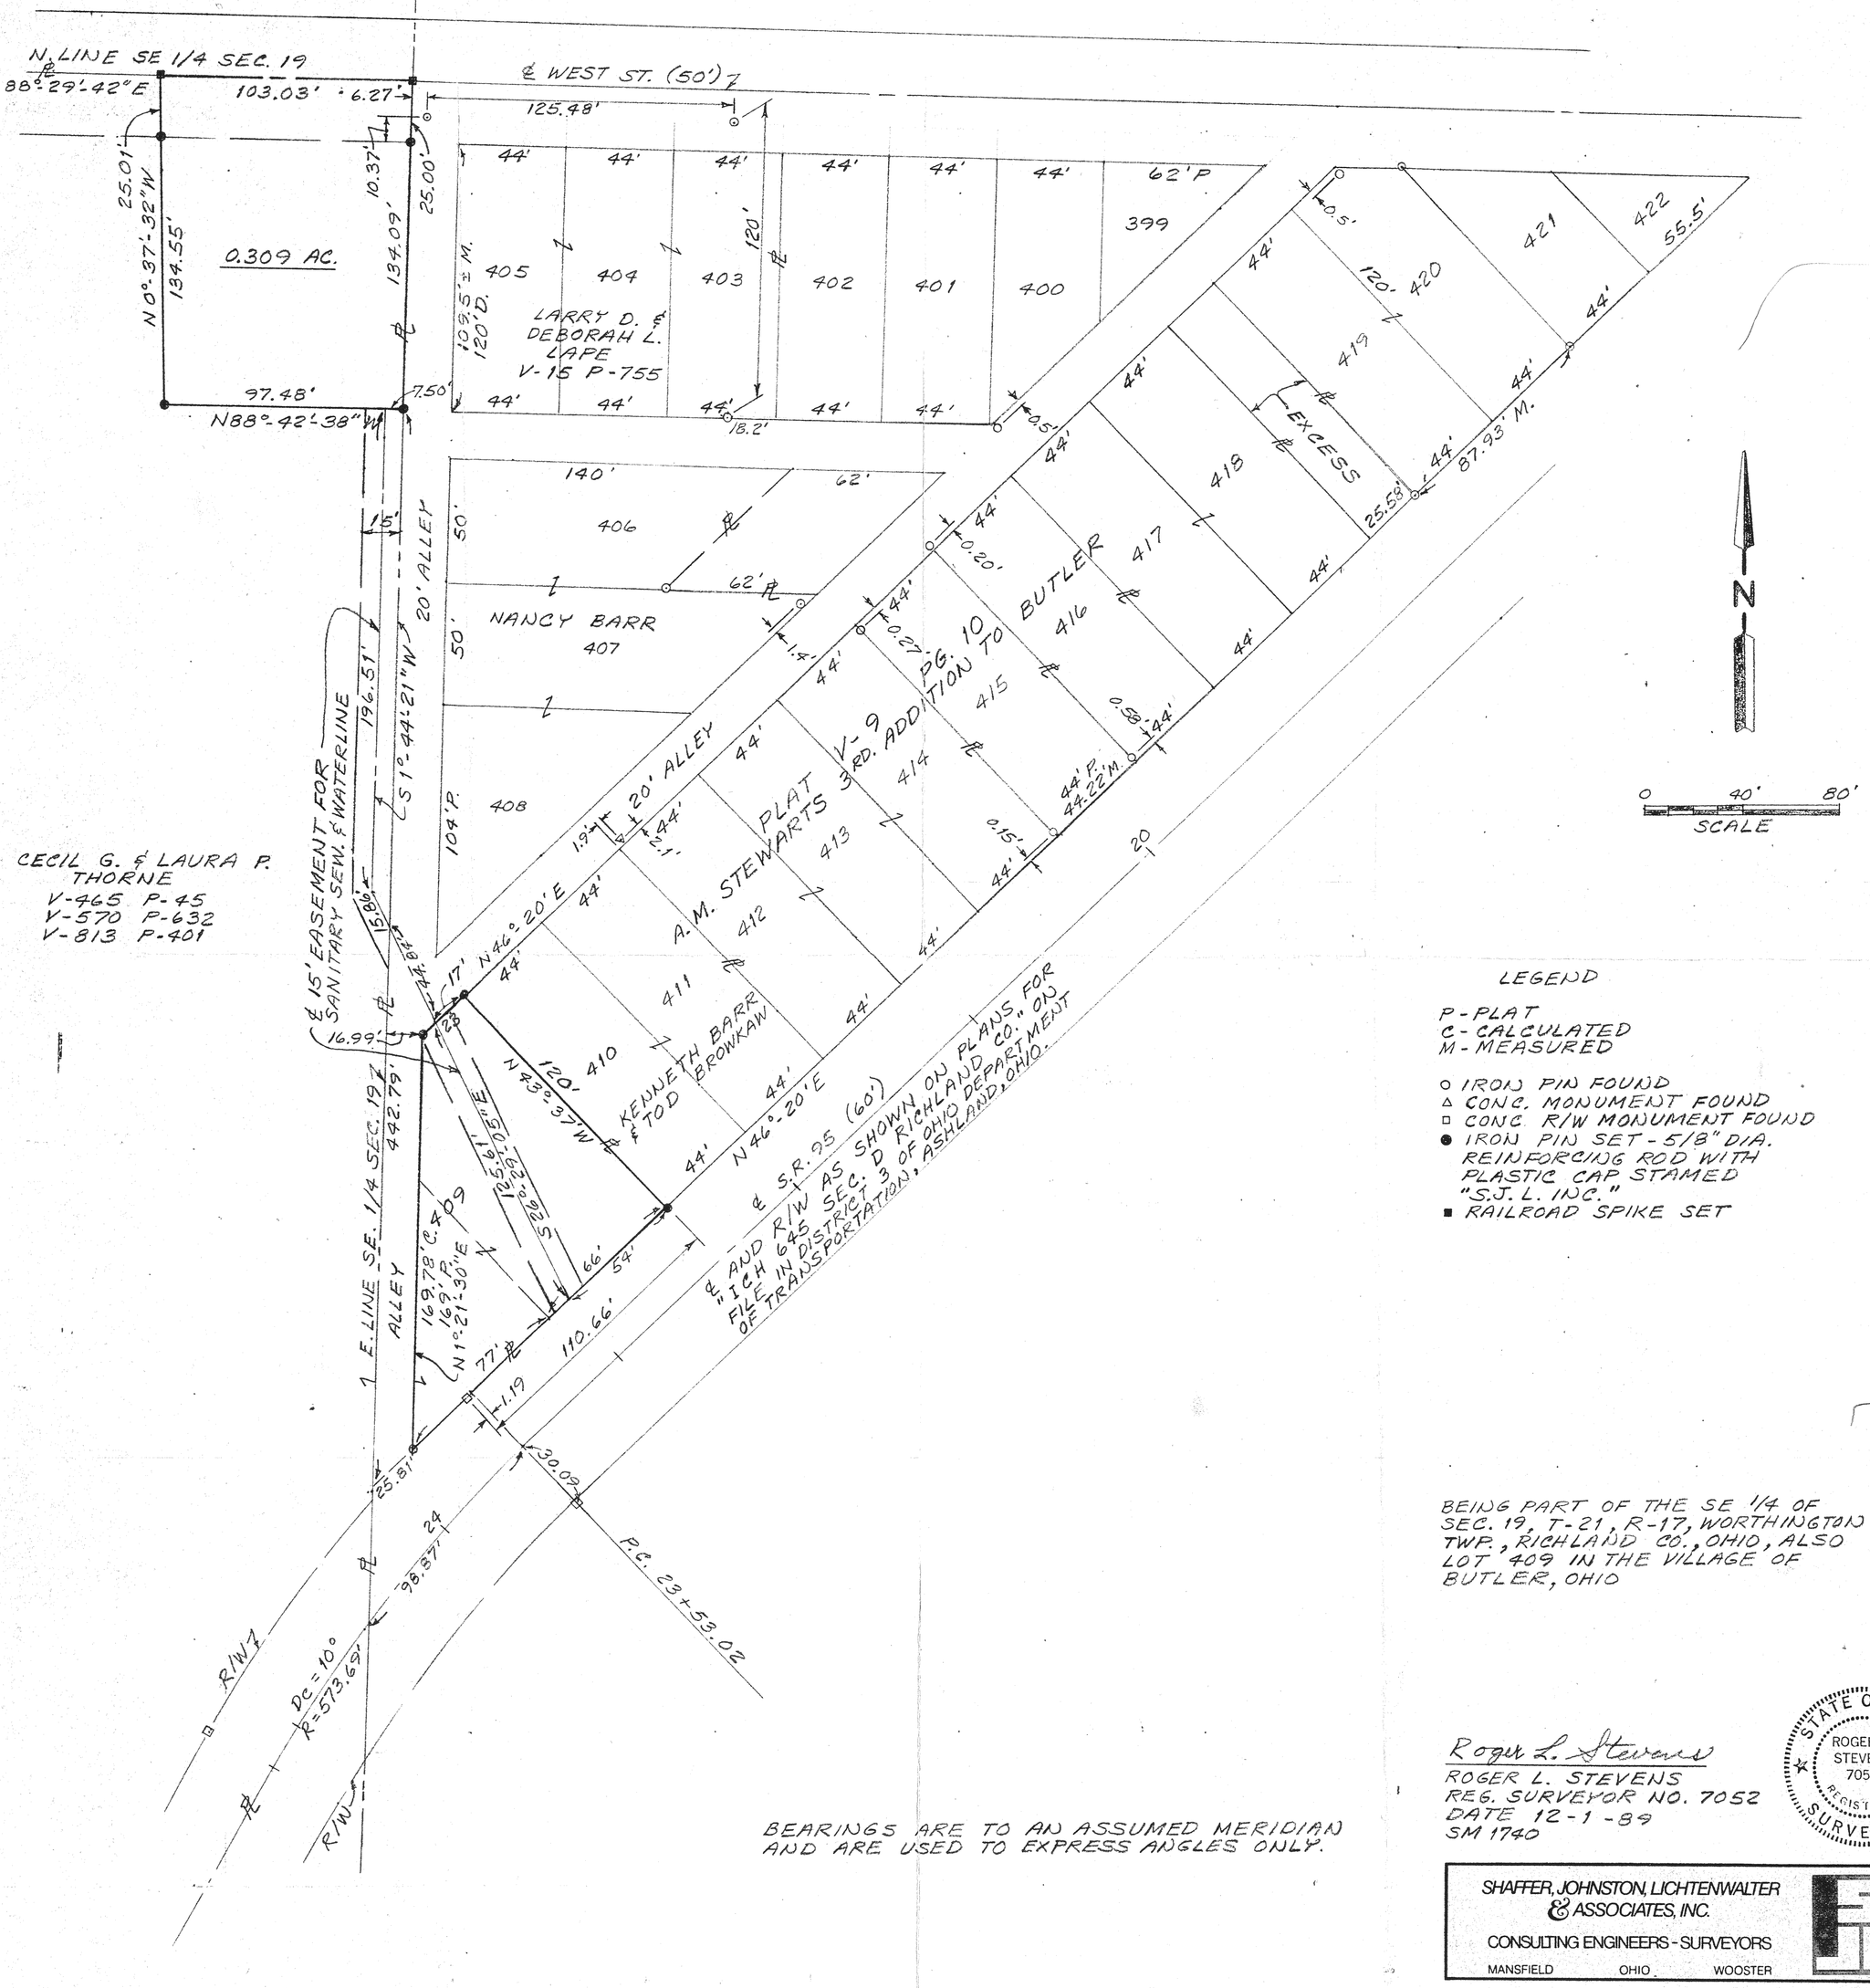

LEGEND

P - PLAT
C - CALCULATED
M - MEASURED

- ○ IRON PIN FOUND
- △ CONC. MONUMENT FOUND
- □ CONC. R/W MONUMENT FOUND
- ● IRON PIN SET - 5/8" DIA. REINFORCING ROD WITH PLASTIC CAP STAMED "S.J.L. INC."
- ■ RAILROAD SPIKE SET

BEING PART OF THE SE 1/4 OF SEC. 19, T-21, R-17, WORTHINGTON TWP., RICHLAND CO., OHIO, ALSO LOT 409 IN THE VILLAGE OF BUTLER, OHIO

BEARINGS ARE TO AN ASSUMED MERIDIAN AND ARE USED TO EXPRESS ANGLES ONLY.

Roger L. Stevens
ROGER L. STEVENS
REG. SURVEYOR NO. 7052
DATE 12-1-89
SM 1740

STATE OF OHIO
ROGER L. STEVENS
7052
REGISTERED
SURVEYOR

SHAFFER, JOHNSTON, LICHTENWALTER & ASSOCIATES, INC.
CONSULTING ENGINEERS - SURVEYORS
MANSFIELD OHIO WOOSTER