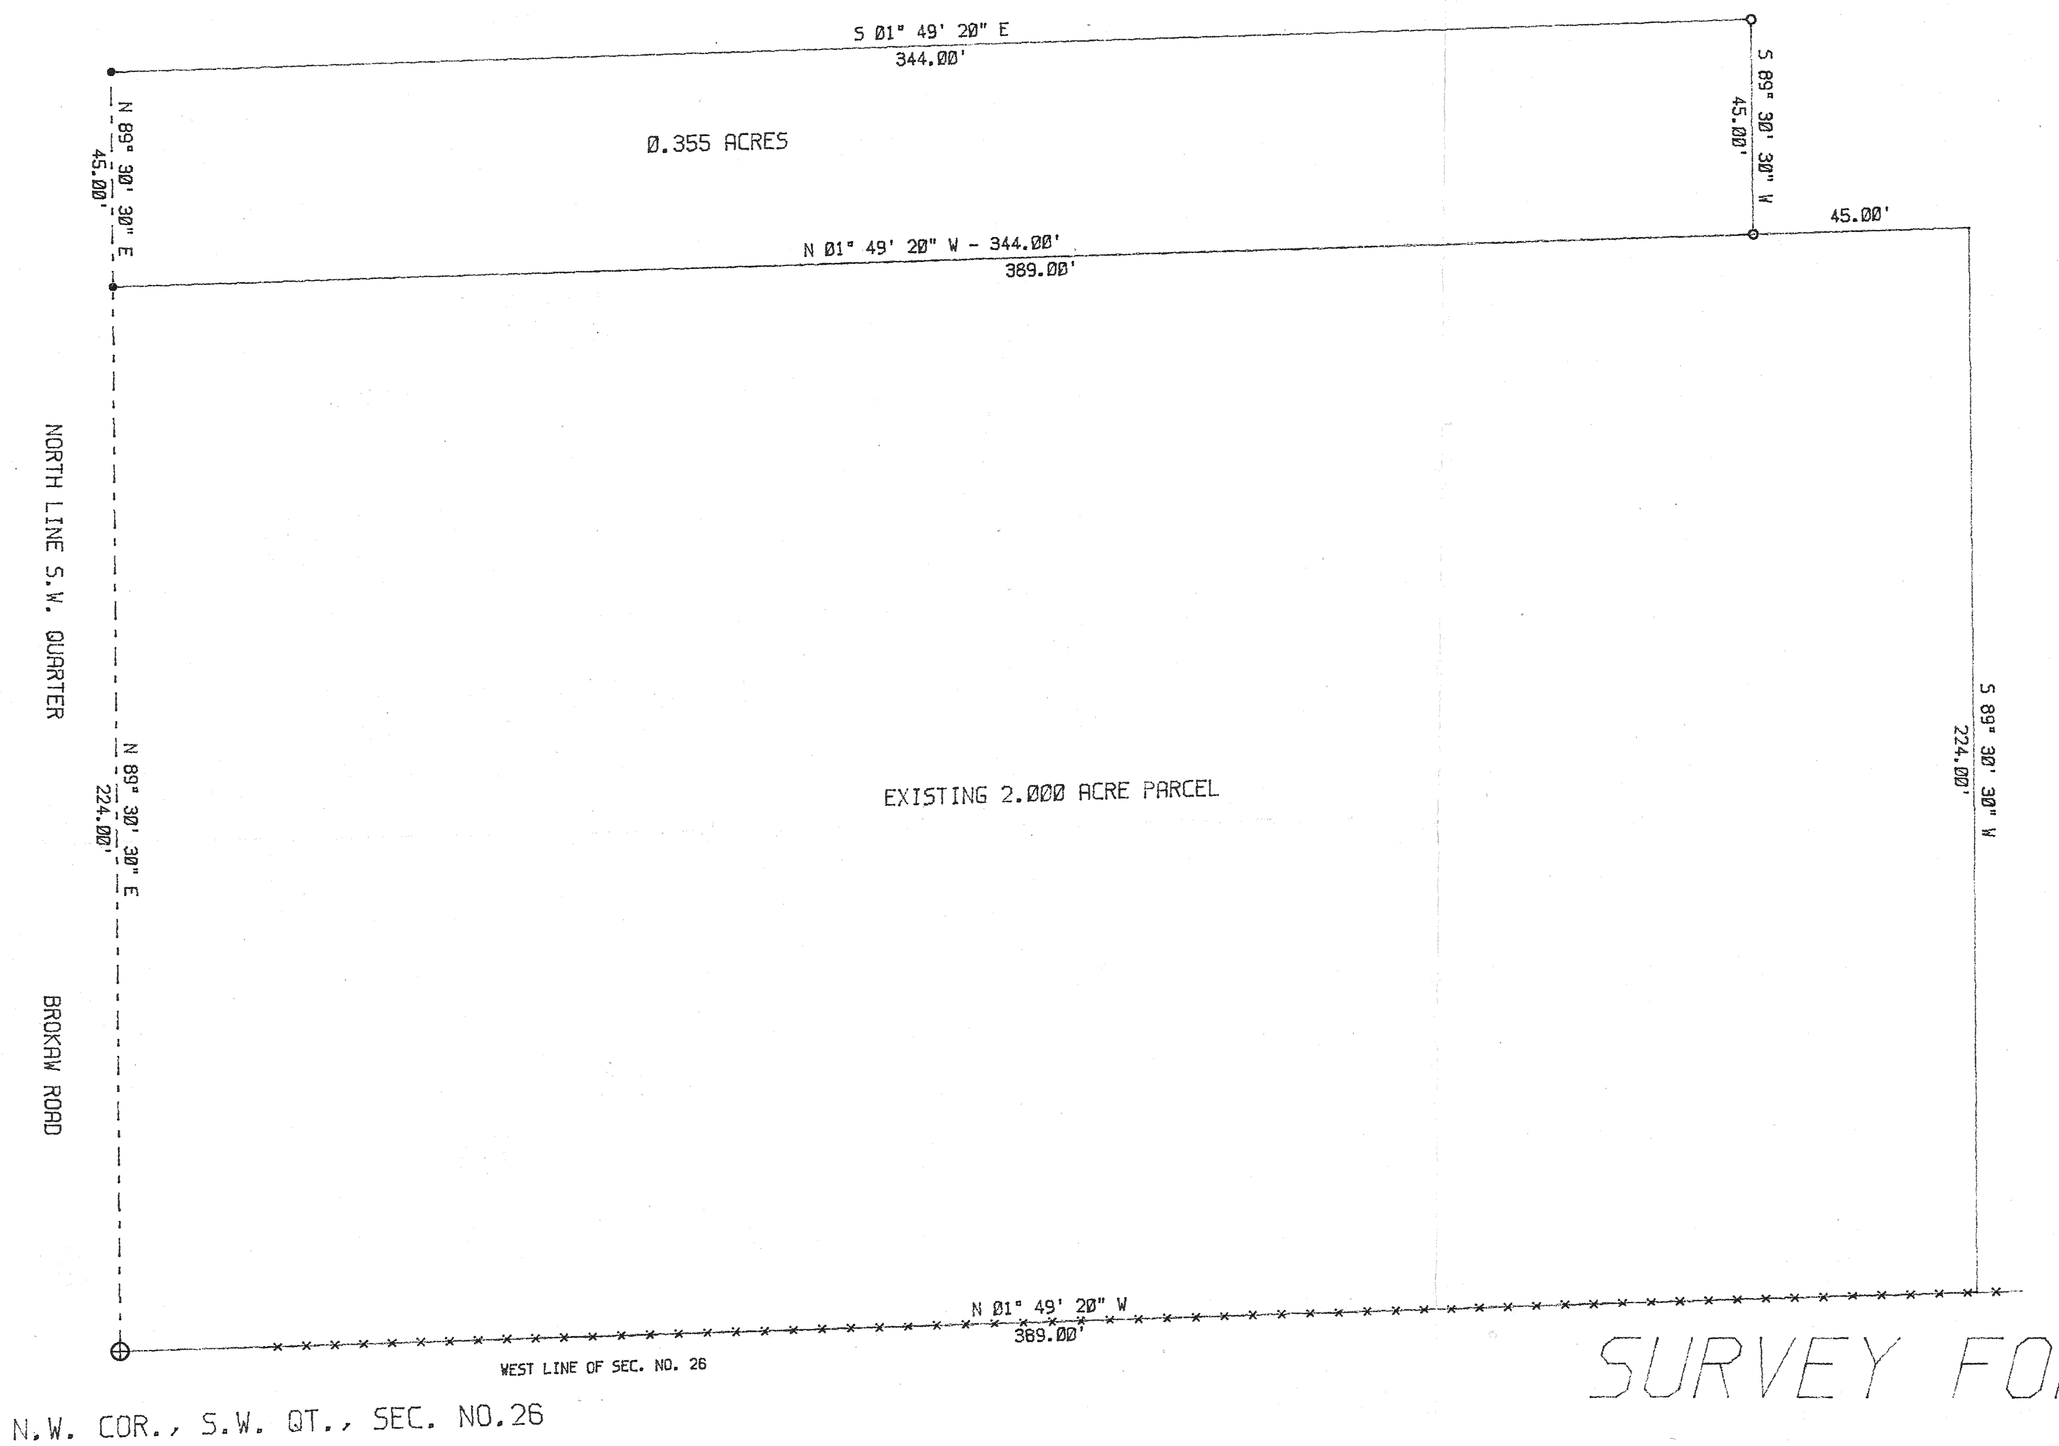

CERTIFICATION

I EDWARD G. BLACK,P.S. REGISTERED SURVEYOR NO. 6365 HEREBY CERTIFY THIS PLAT TO BE A TRUE REPRESENTATION OF AN ACTUAL FIELD SURVEY MADE BY ME IN JULY OF 1985.
ALL BEARINGS ARE FROM AN ASSUMED MERIDIAN.

Edward G Black P.S.

EDWARD G. BLACK,P.S.

LEGEND

- IRON PIN SET
- RAILROAD SPIKE SET
- CENTER OF ROADWAY
- W/W FENCE

15 0 15 30 45

SURVEY FOR HENRY PERRY

BEING A PART OF THE SOUTHWEST QUARTER OF SECTION 26,
TOWNSHIP 21 - RANGE 17 , WORTHINGTON TOWNSHIP
RICHLAND COUNTY , STATE OF OHIO