Put this in Survey Drawer when done.

SURVEY FOR GERALD PARTIN

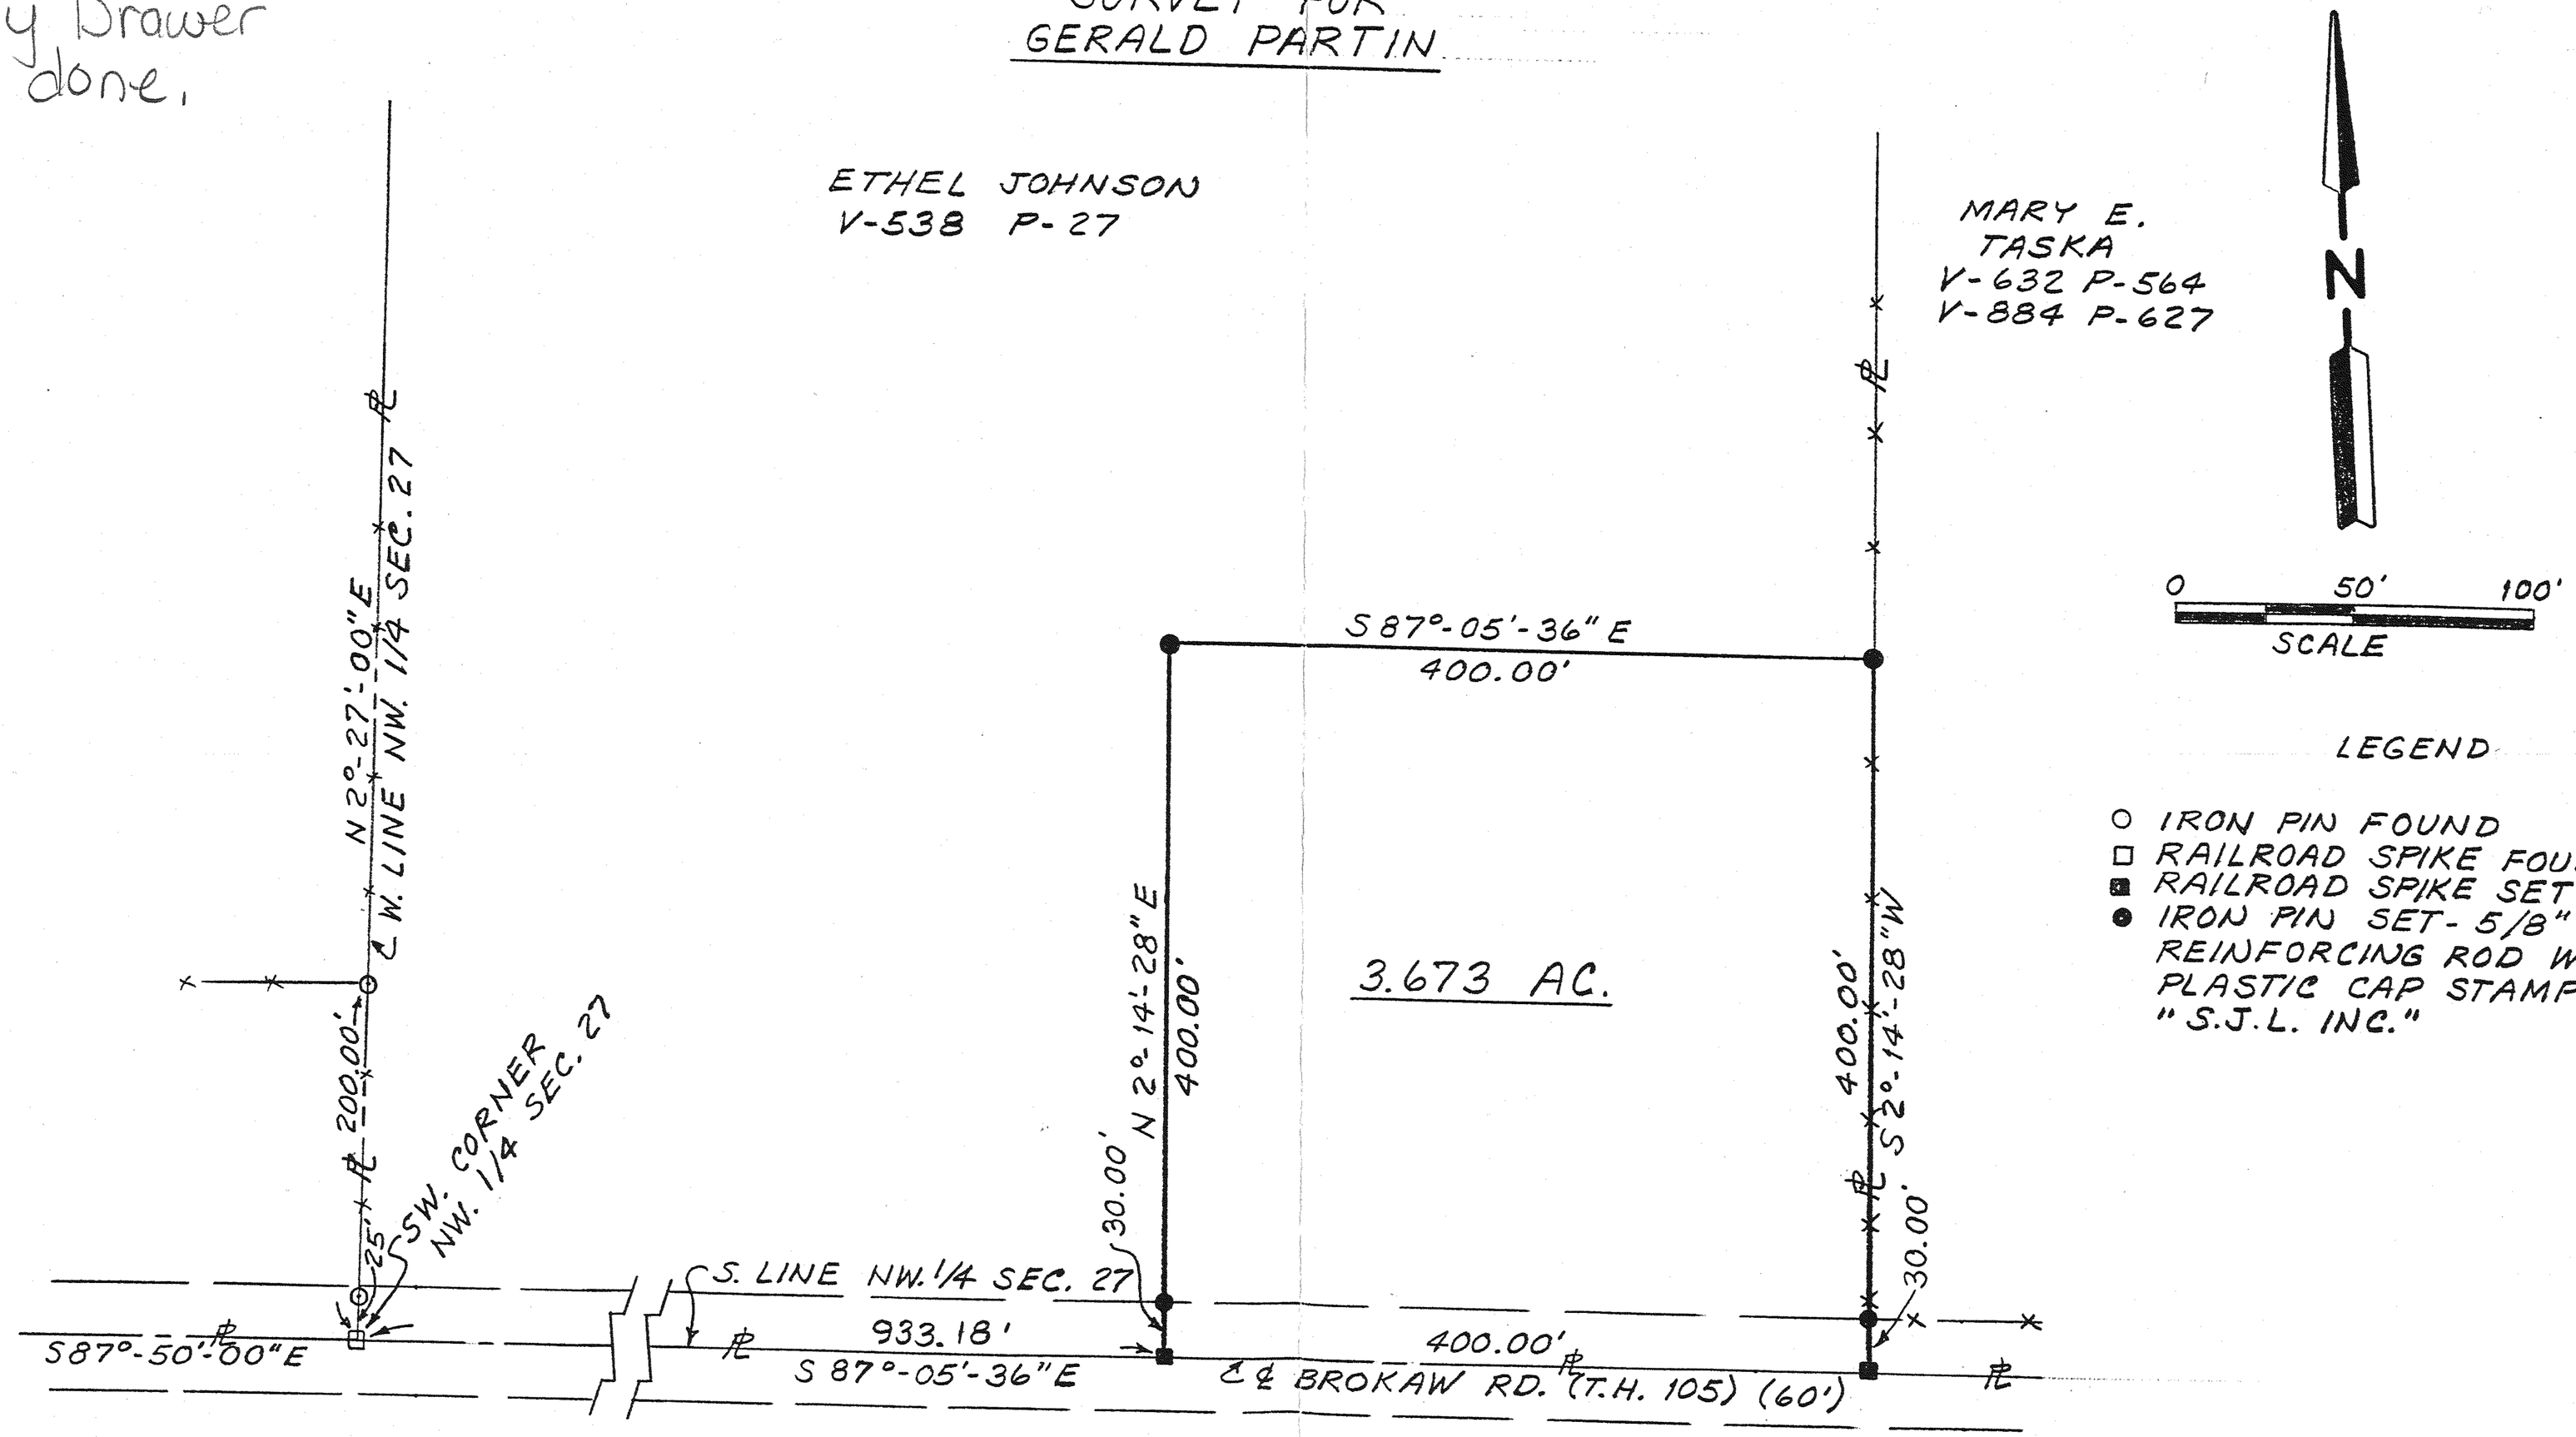

LEGEND

- ○ IRON PIN FOUND
- □ RAILROAD SPIKE FOUND
- ■ RAILROAD SPIKE SET
- ● IRON PIN SET - 5/8" DIA. REINFORCING ROD WITH PLASTIC CAP STAMPED "S.J.L. INC."

PART OF THE NW 1/4 OF SEC. 27, T-21, R-17, WORTHINGTON TWP., RICHLAND CO., OHIO.

BEARINGS ARE TO AN ASSUMED MERIDIAN AND ARE USED TO EXPRESS ANGLES ONLY.

STATE OF OHIO
ROGER L. STEVENS
7052
REGISTERED
SURVEYOR

Roger L. Stevens
ROGER L. STEVENS
REG. SURVEYOR NO. 7052
SM 1774 DATE 4-19-91
REV. 11-20-91

SHAFFER, JOHNSTON, LICHTENWALTER & ASSOCIATES, INC.
CONSULTING ENGINEERS - SURVEYORS
MANSFIELD OHIO WOOSTER