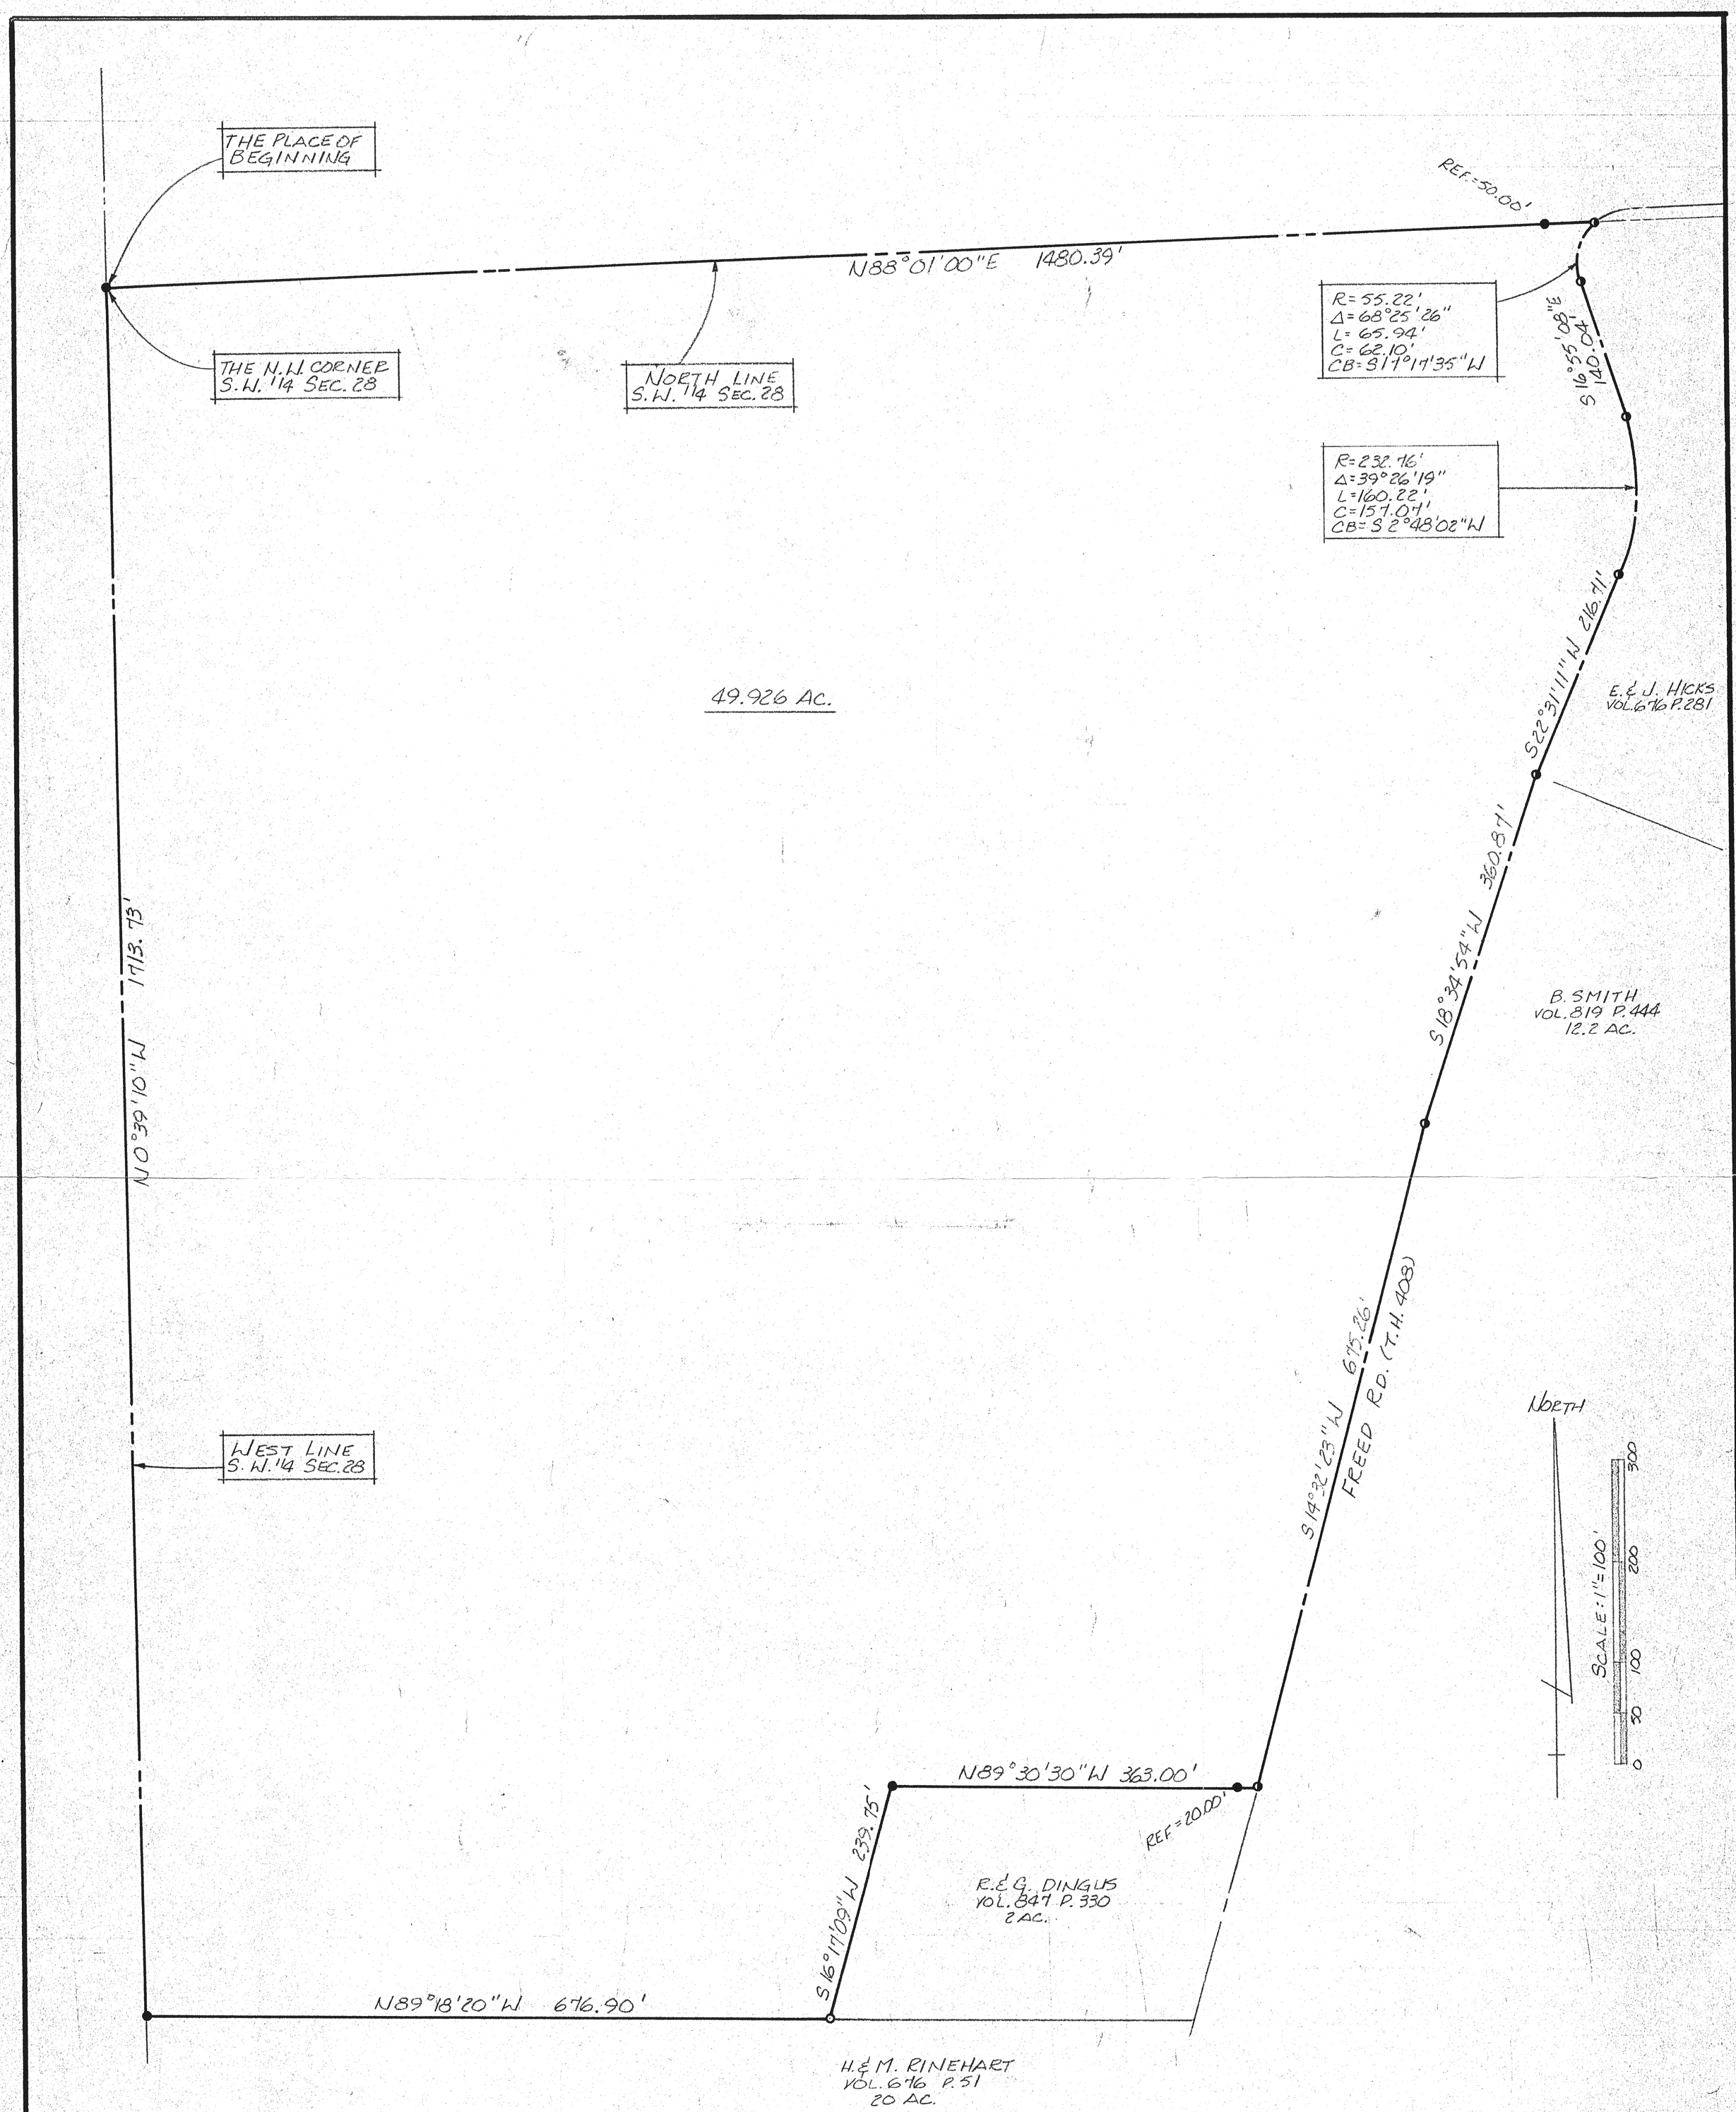

SURVEY BY: DOUGLAS C. SEILER
REG. SURVEYOR #6869
52 1/2 NORTH MAIN ST.
MANSFIELD, OHIO
(419) 525-3644

NEW SURVEY
OF EXISTING PARCEL
TAX MAP APPROVED
TK 5-18-92
INITIAL DATE

- ○ IRON PIN FOUND
- ● R.R. SPIKE SET
- ● 5/8" ϕ REINFORCING RODS WITH I.D. CAPS #6869 SET.

SURVEY PLAT FOR
E. HUGHES
PT. S.W. 1/4 SECTION 28, T-21, R-17
WORTHINGTON TOWNSHIP
RICHLAND COUNTY, OHIO

DATE: MAY 13, 1992 SCALE: 1"=100'
DRWG. Nº: 922319 DRWN. BY: JAA