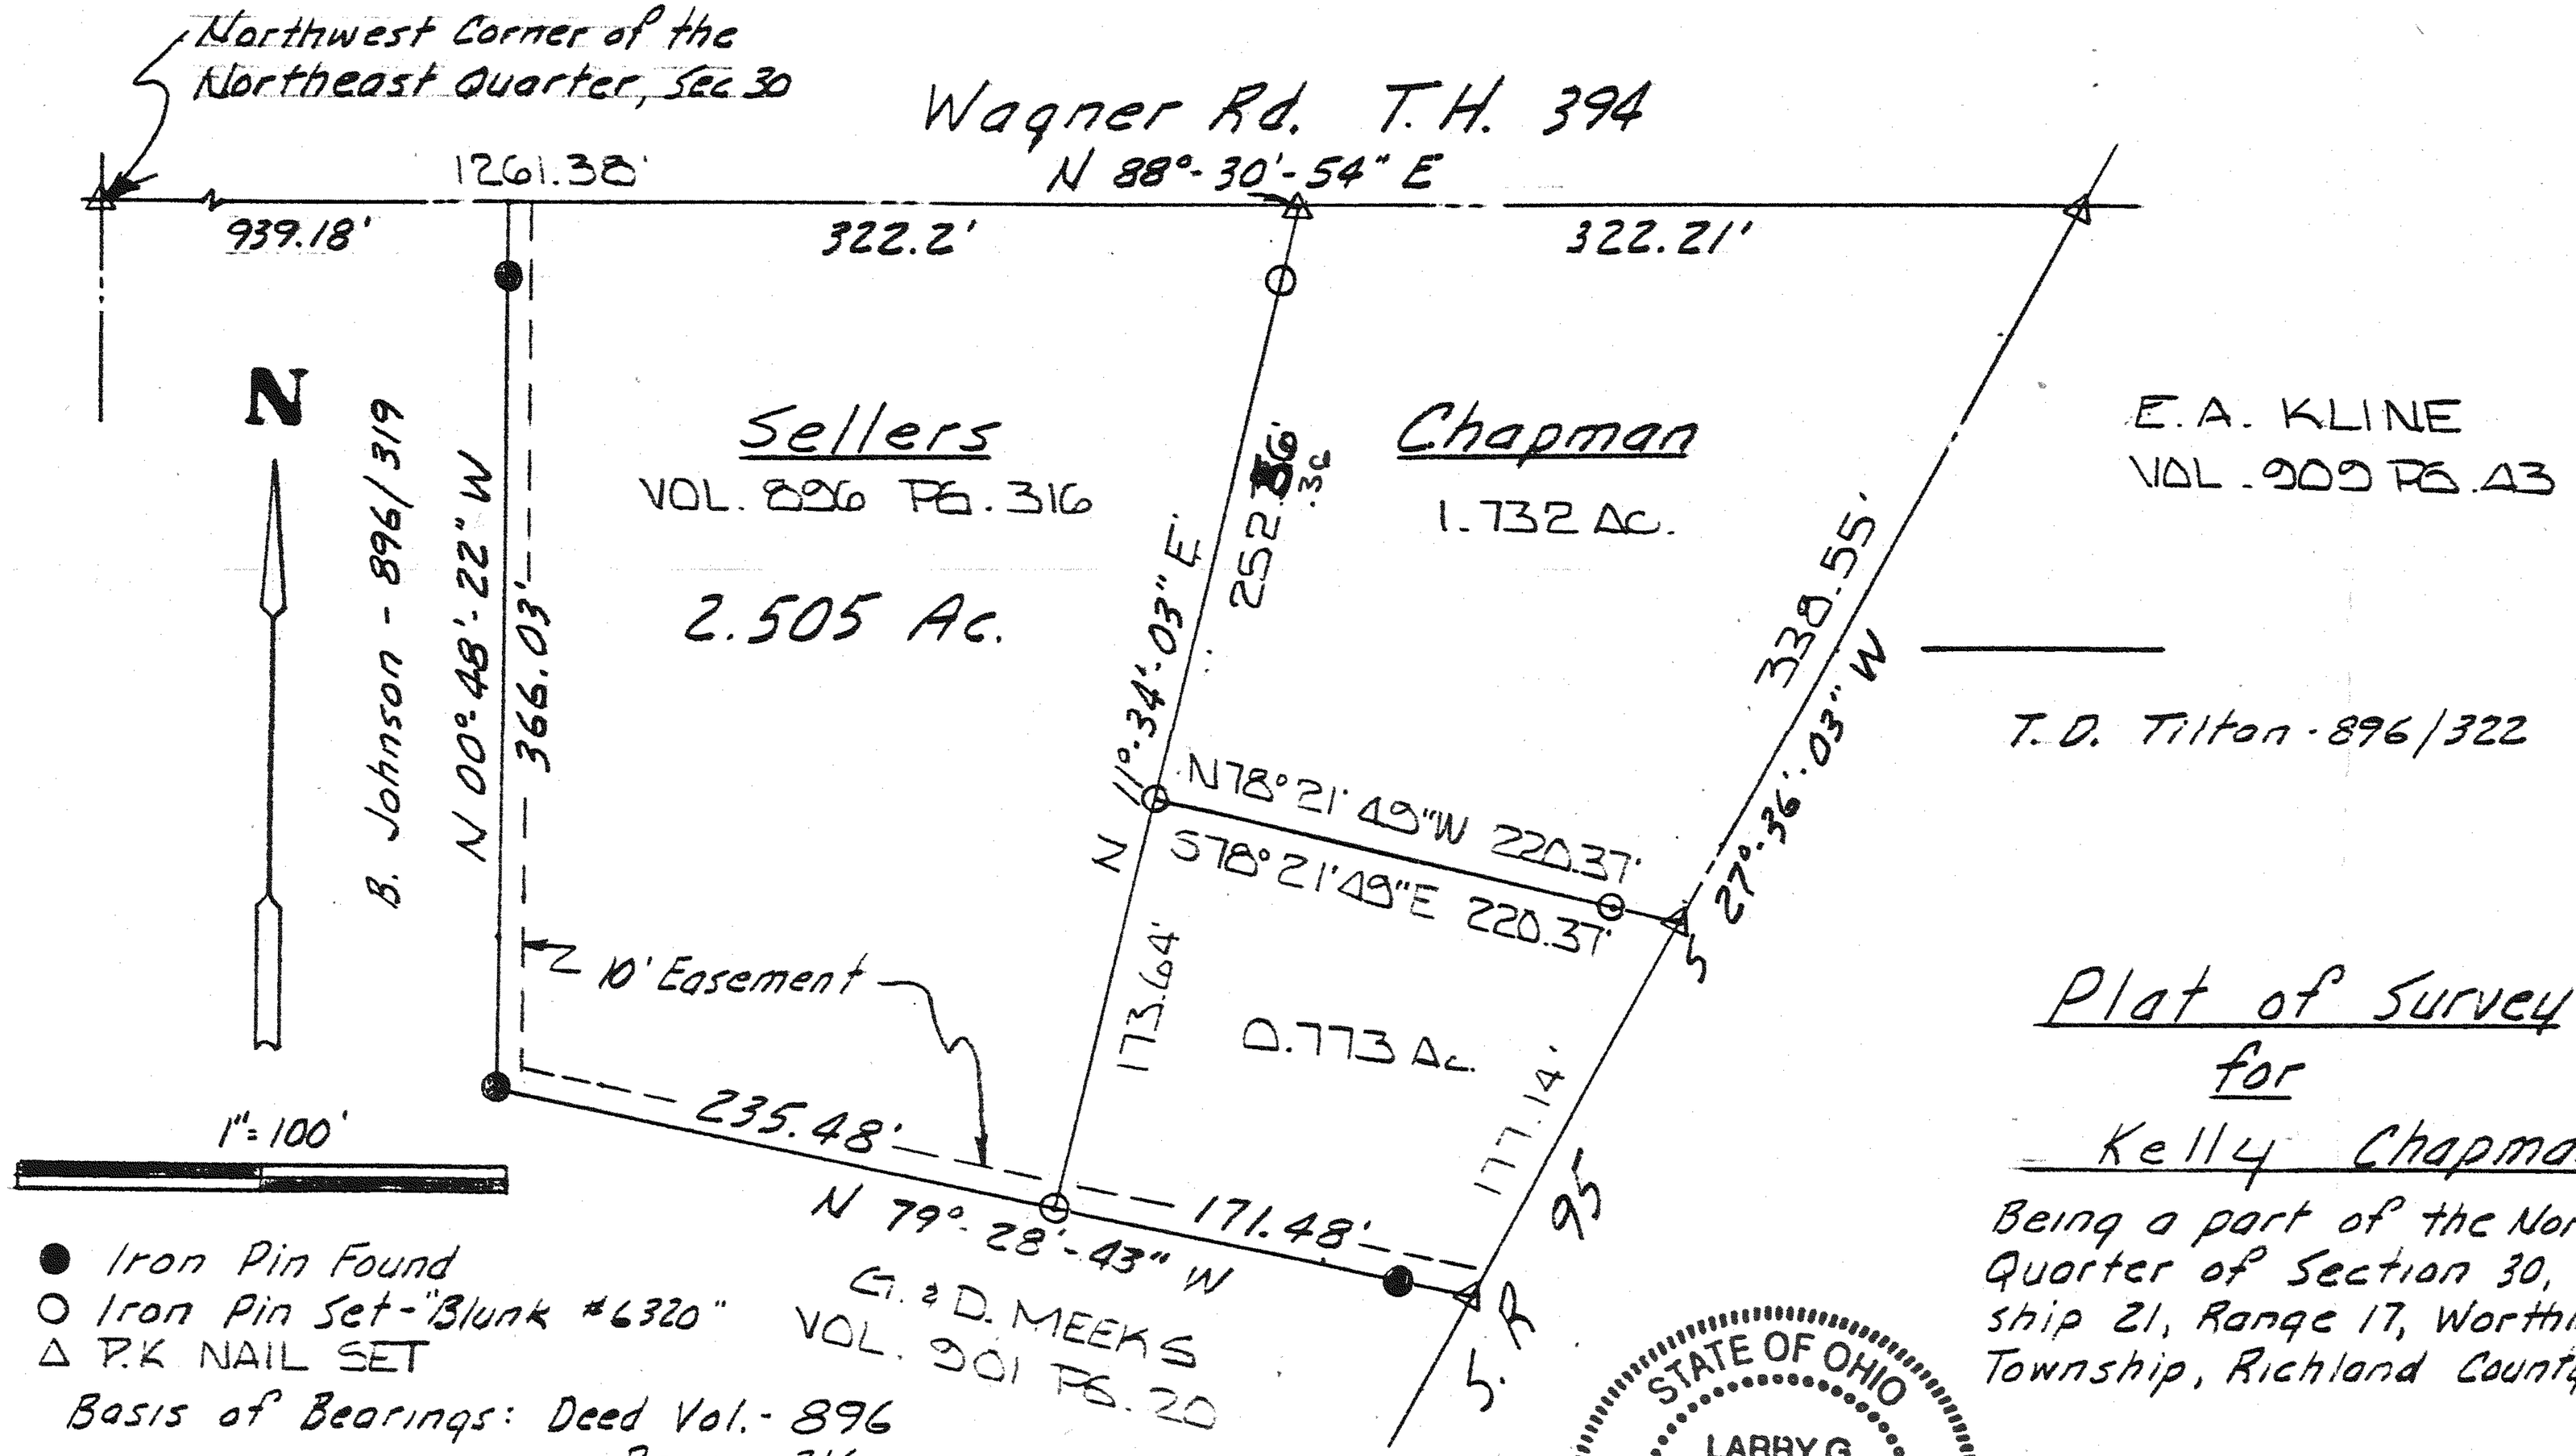

● Iron Pin Found
○ Iron Pin Set - "Blunk #6320"
△ P.K NAIL SET

Basis of Bearings: Deed Vol. - 896
Page - 316

TRH 11/13/90
INITIAL DATE
TRANSFER APPROVED
FREEMAN J. SWANK
RICHLAND CO. AUDITOR

APPROVED
TAX MAP OFFICE
E.A.N. 11-13-90
INITIAL DATE

Plat of Survey
for
Kelly Chapman

Being a part of the Northeast Quarter of Section 30, Township 21, Range 17, Worthington Township, Richland County, Ohio

STATE OF OHIO
LARRY G. BLUNK
6320
REGISTERED
PROFESSIONAL SURVEYOR

Larry G. Blunk
Larry G. Blunk
Registered Surveyor #6320

Sept. 20, 1987