SURVEY FOR
PAULINE E. LARIBEE

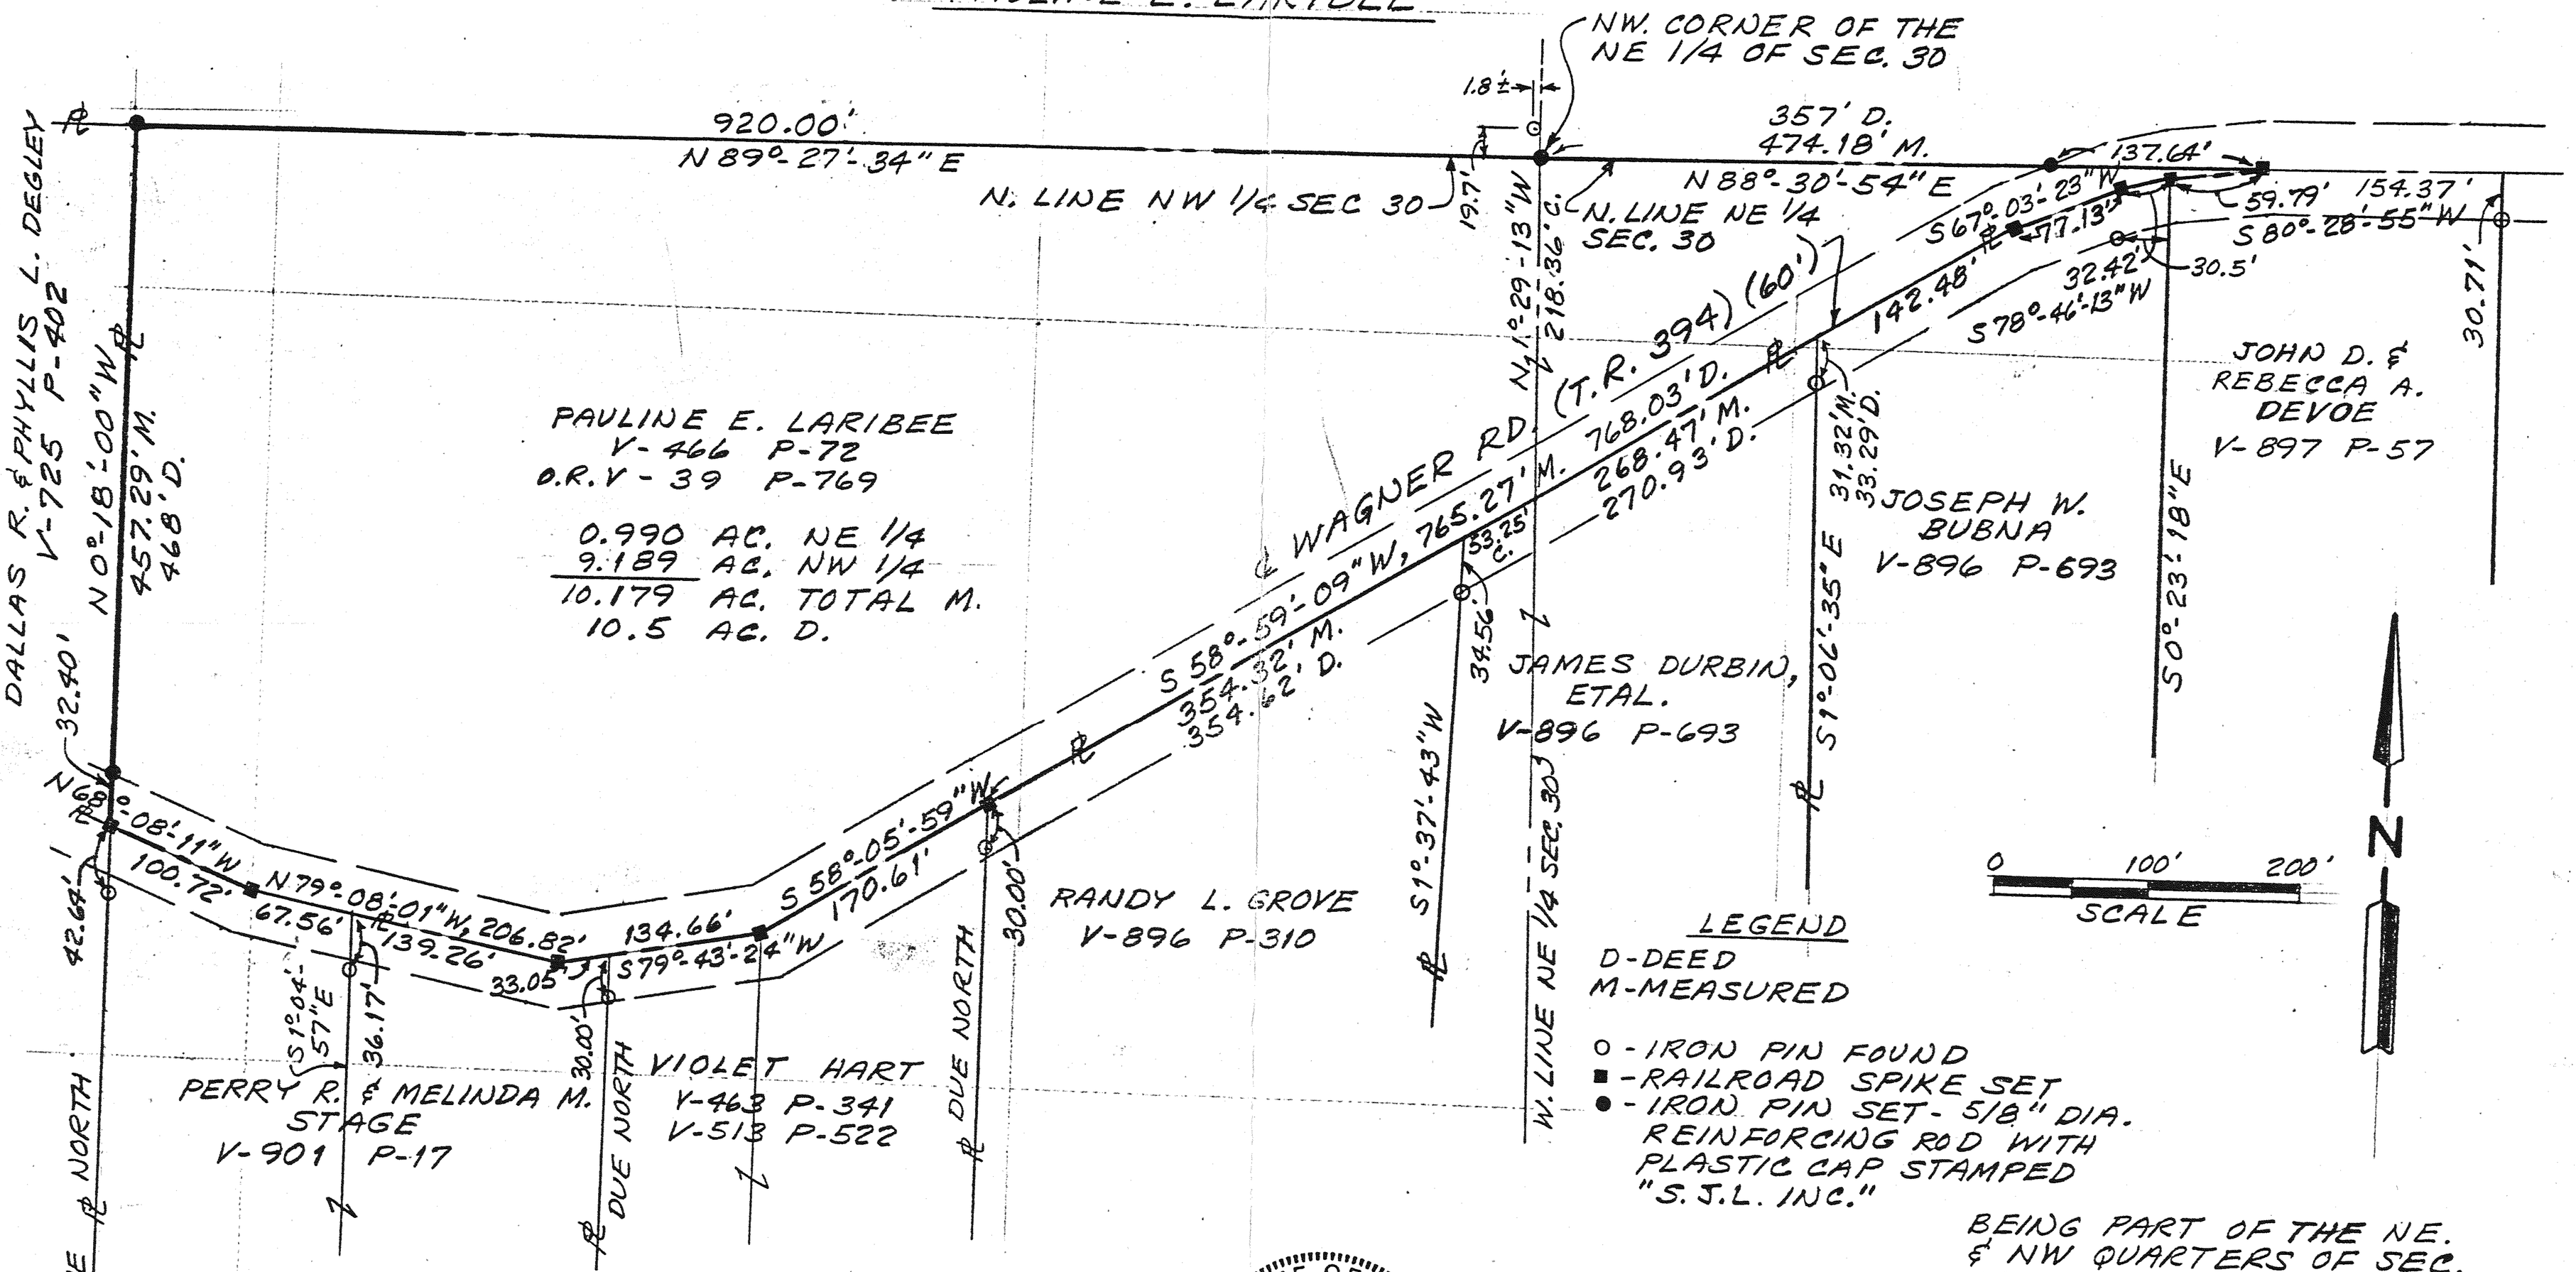

LEGEND

D-DEED
M-MEASURED

o - IRON PIN FOUND
■ - RAILROAD SPIKE SET
● - IRON PIN SET - 5/8" DIA. REINFORCING ROD WITH PLASTIC CAP STAMPED "S.J.L. INC."

BEING PART OF THE NE. & NW QUARTERS OF SEC. 30, T-21, R-17, WORTHINGTON TWP. RICHLAND CO., OHIO

BEARINGS ARE TO AN ASSUMED MERIDIAN AND ARE USED TO EXPRESS ANGLES ONLY

STATE OF OHIO
ROGER L. STEVENS
7052
REGISTERED
SURVEYOR

Roger L. Stevens

ROGER L. STEVENS
REG. SURVEYOR # 7052
SM 1758 DATE

SHAFFER, JOHNSTON, LICHTENWALTER & ASSOCIATES, INC.
CONSULTING ENGINEERS - SURVEYORS
MANSFIELD OHIO WOOSTER