SURVEY FOR TIMOTHY D. TITLOW

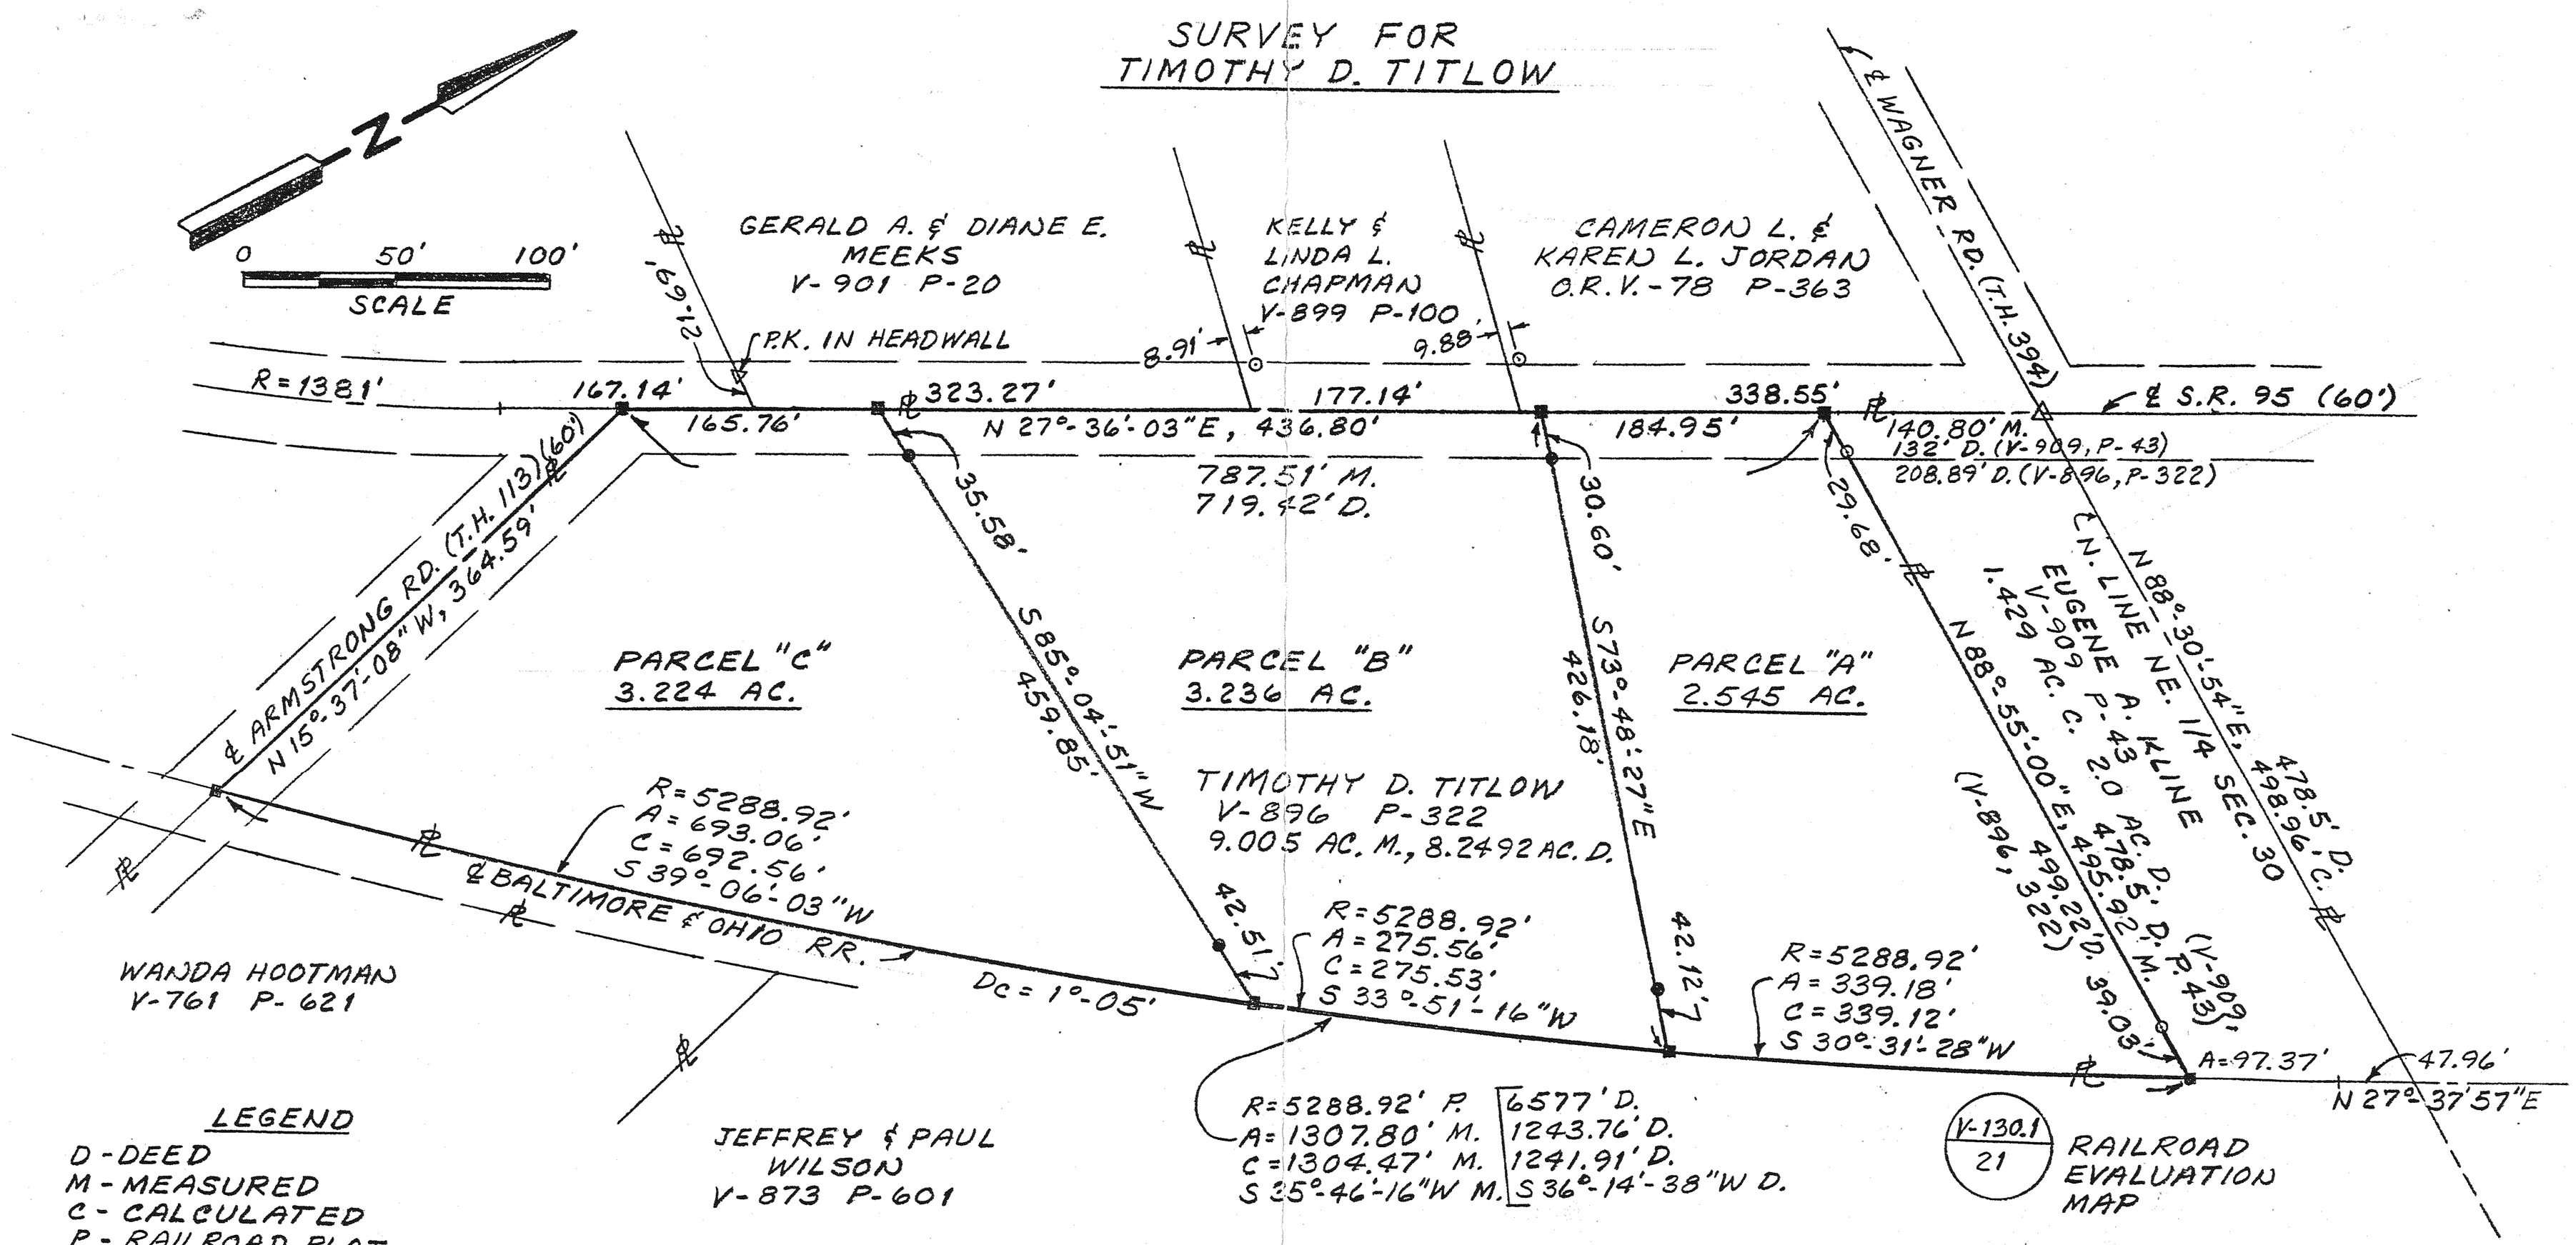

LEGEND

D - DEED
M - MEASURED
C - CALCULATED
P - RAILROAD PLAT
O - IRON PIN FOUND
Δ - P.K. NAIL FOUND
■ - RAILROAD SPIKE SET
● - IRON PIN SET - 5/8" DIA. REINFORCING ROD WITH PLASTIC CAP STAMPED "S.J.L. INC."

BASIS OF BEARINGS: DEED V-896 P-322

BEING PART OF THE NE 1/4 OF SEC. 30, T-21, R-17, WORTHINGTON TWP., RICHLAND CO., OHIO

STATE OF OHIO
ROGER L. STEVENS
7052
REGISTERED
SURVEYOR

Roger L. Stevens
ROGER L. STEVENS
REG. SURVEYOR #7052
SM 1758 DATE 5-17-91

SHAFFER, JOHNSTON, LICHTENWALTER & ASSOCIATES, INC.
CONSULTING ENGINEERS - SURVEYORS
MANSFIELD OHIO WOOSTER