SURVEY FOR BERNARD BOWMAN

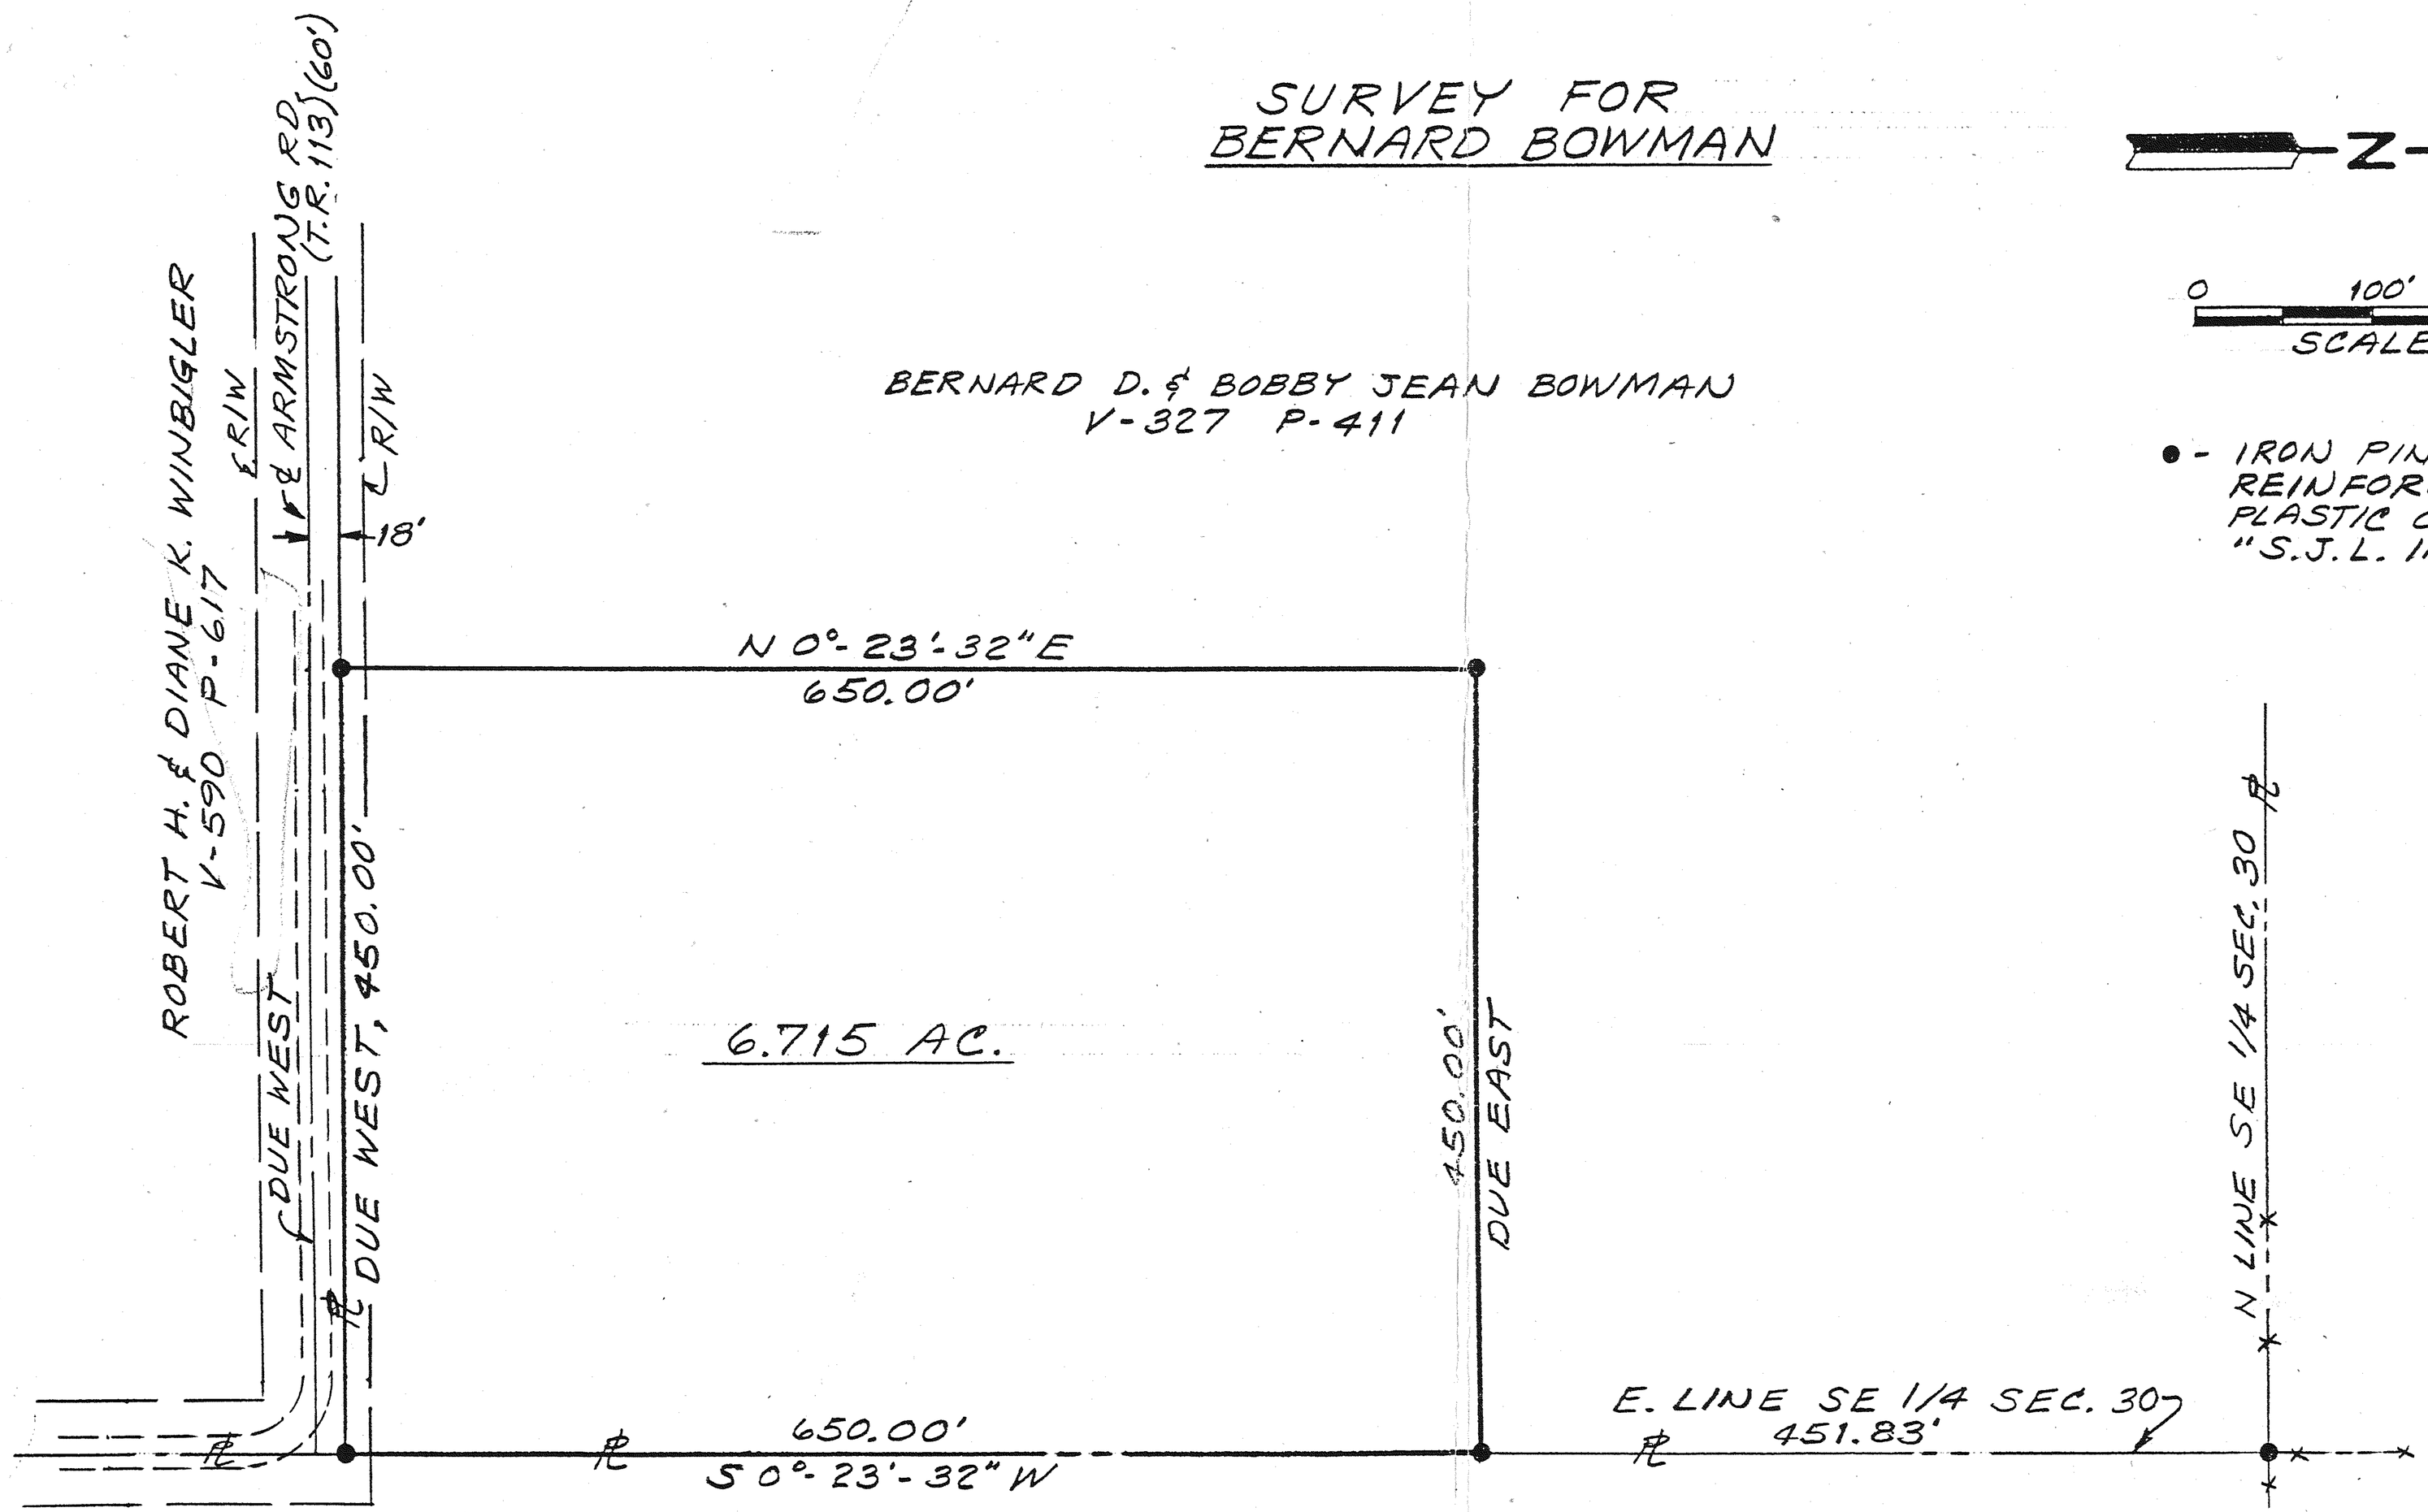

N

0 100' 200'
SCALE

● - IRON PIN SET - 5/8" DIA. REINFORCING ROD WITH PLASTIC CAP STAMPED "S.J.L. INC."

PART OF THE SE 1/4 OF SEC. 30, T-21, R-17, WORTHINGTON TWP., RICHLAND CO., OHIO

BEARINGS ARE TO AN ASSUMED MERIDIAN AND ARE USED TO EXPRESS ANGLES ONLY

STATE OF OHIO
ROGER L. STEVENS
7052
REGISTERED
SURVEYOR

Roger L. Stevens
ROGER L. STEVENS
REG. SURVEYOR #7052
SM 1752 DATE 5-3-90

SHAFFER, JOHNSTON, LICHTENWALTER & ASSOCIATES, INC.
CONSULTING ENGINEERS - SURVEYORS
MANSFIELD OHIO WOOSTER