PLAT OF SURVEY

BEING PART OF THE N.W. & S.W. ¼ & S.E. ¼ OF SECTION 32, T-21-N, R-17-W, WORTHINGTON TOWNSHIP, RICHLAND TOWNSHIP, STATE OF OHIO

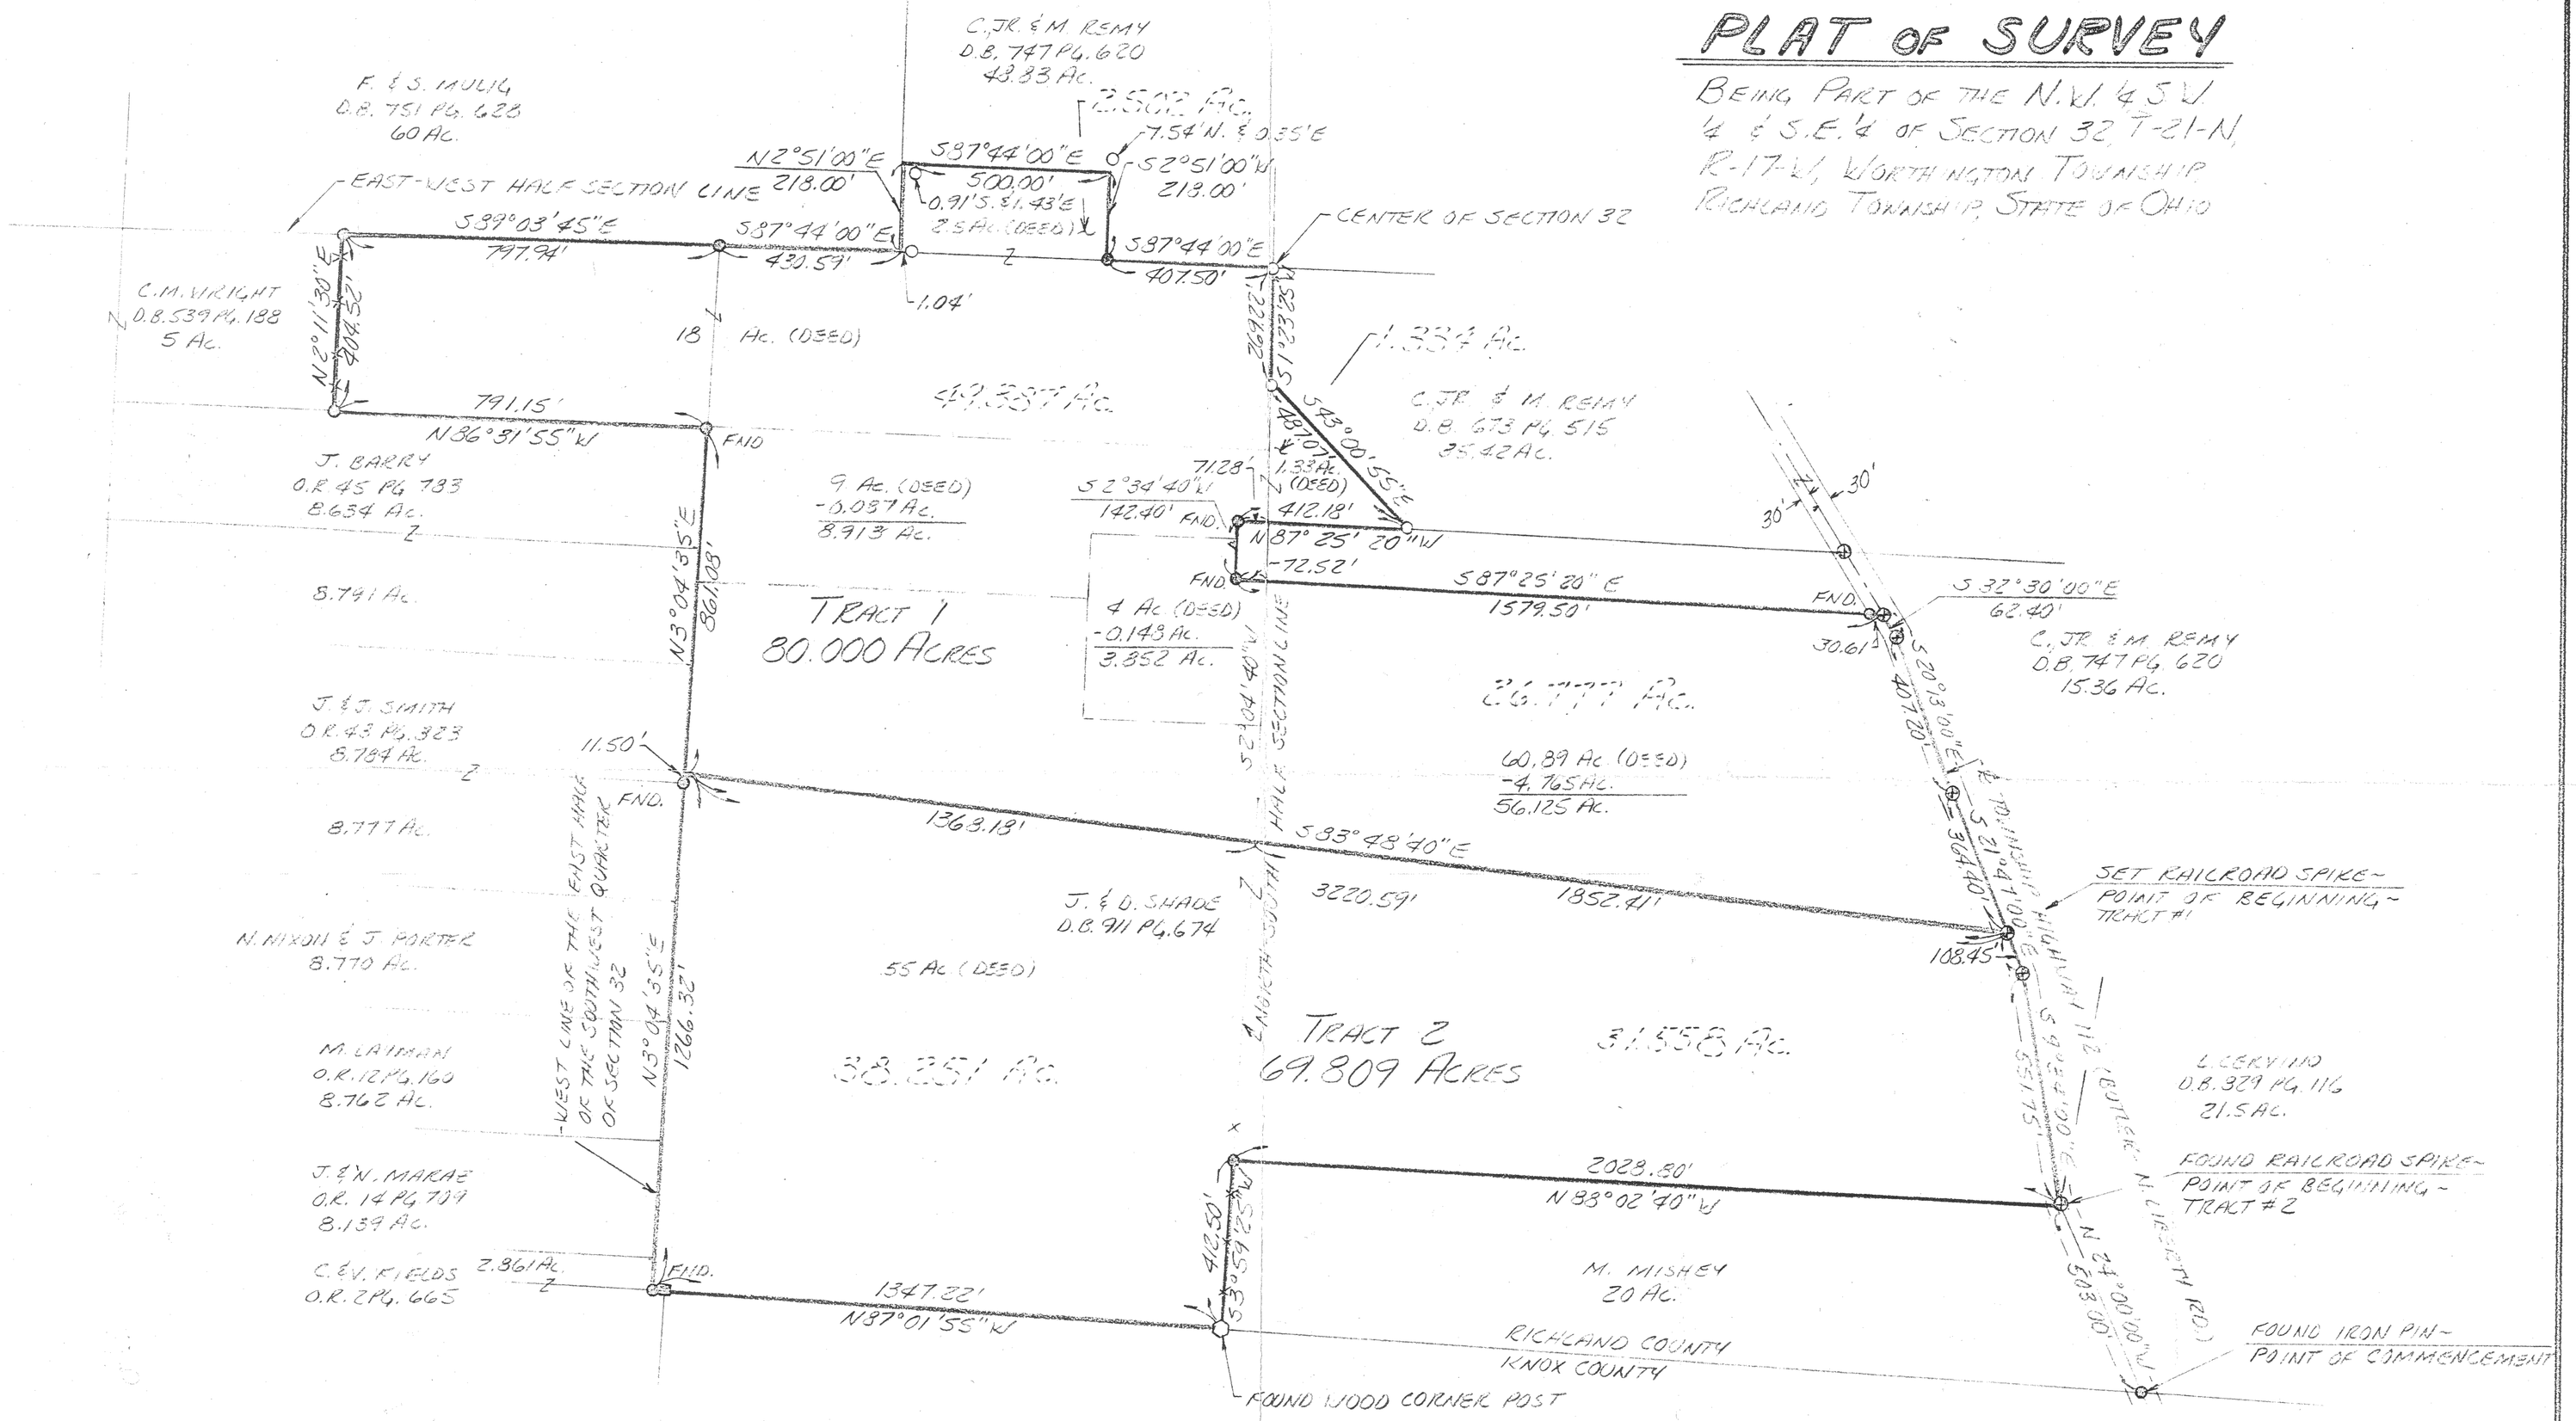

FOR BASIS OF BEARING, SEE "PARCEL 2 EXCEPTION," DEED BOOK 911 PG. 674, RICHLAND COUNTY RECORDER'S OFFICE.

ALL 5/8" DIA. IRON PINS SET HAVE PLASTIC IDENTITY CAP WITH THE FOLLOWING CAPTION "TLB & ASSOC 5719."

THIS SURVEY PREPARED FOR AND AT THE REQUEST OF JIM SHADE.

0 300 600 900

SCALE 1" = 300'
DATE JUNE 16, 1990

LEGEND
- ● — 5/8 DIA. IRON PIN SET (U.N.)
- ○ — IRON PIPE FOUND
- ◐ — R.R. SPIKE FOUND (U.N.)
- ■ — STONE FOUND

THIS DRAWING REPRESENTS AN ACTUAL SURVEY OF THE PROPERTY WITH MONUMENTS MARKING THE BOUNDARIES AS SHOWN.

T. L. BOBLENZ & ASSOCIATES, INC.
MARION, OHIO
REGISTERED SURVEYORS & ENGINEERS

BY K.S. CHK. JV JOB NO. 11038