SURVEY FOR RON KING

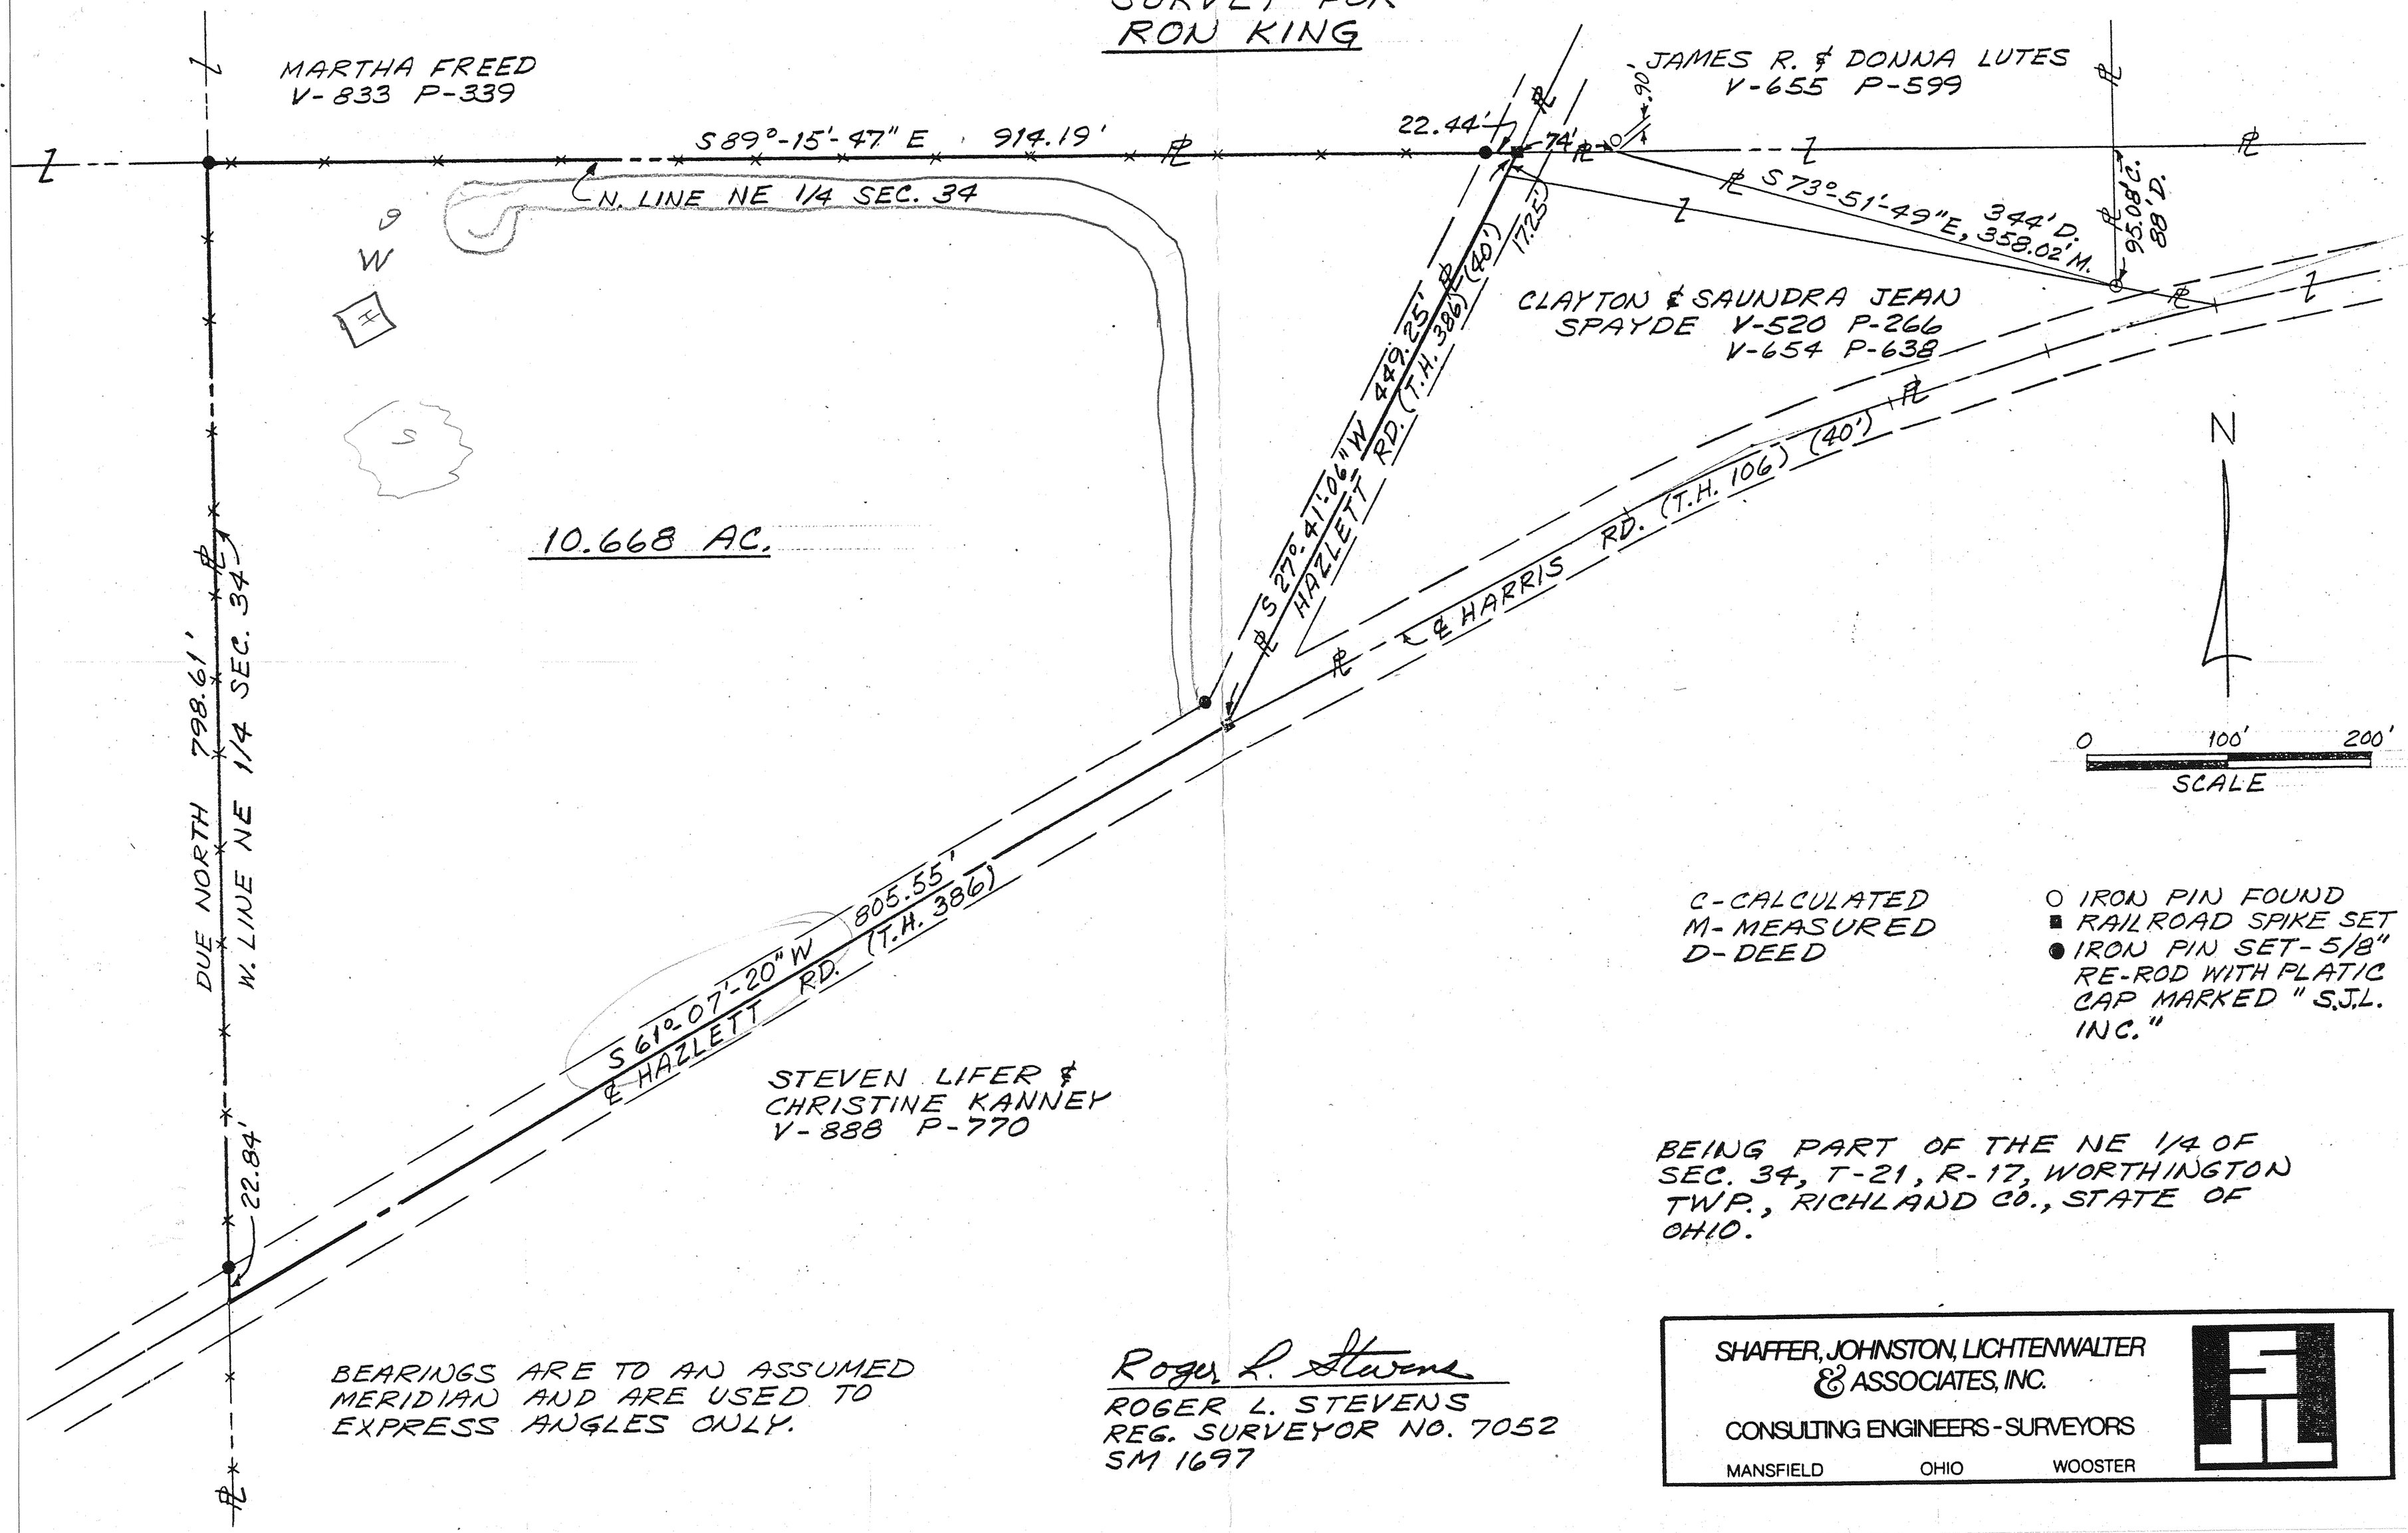

C-CALCULATED
M-MEASURED
D-DEED

○ IRON PIN FOUND
■ RAILROAD SPIKE SET
● IRON PIN SET-5/8" RE-ROD WITH PLATIC CAP MARKED "S.J.L. INC."

BEING PART OF THE NE 1/4 OF SEC. 34, T-21, R-17, WORTHINGTON TWP., RICHLAND CO., STATE OF OHIO.

BEARINGS ARE TO AN ASSUMED MERIDIAN AND ARE USED TO EXPRESS ANGLES ONLY.

Roger L. Stevens
ROGER L. STEVENS
REG. SURVEYOR NO. 7052
SM 1697

SHAFFER, JOHNSTON, LICHTENWALTER & ASSOCIATES, INC.
CONSULTING ENGINEERS - SURVEYORS
MANSFIELD OHIO WOOSTER