SURVEY FOR
BART & KARLA WINAND

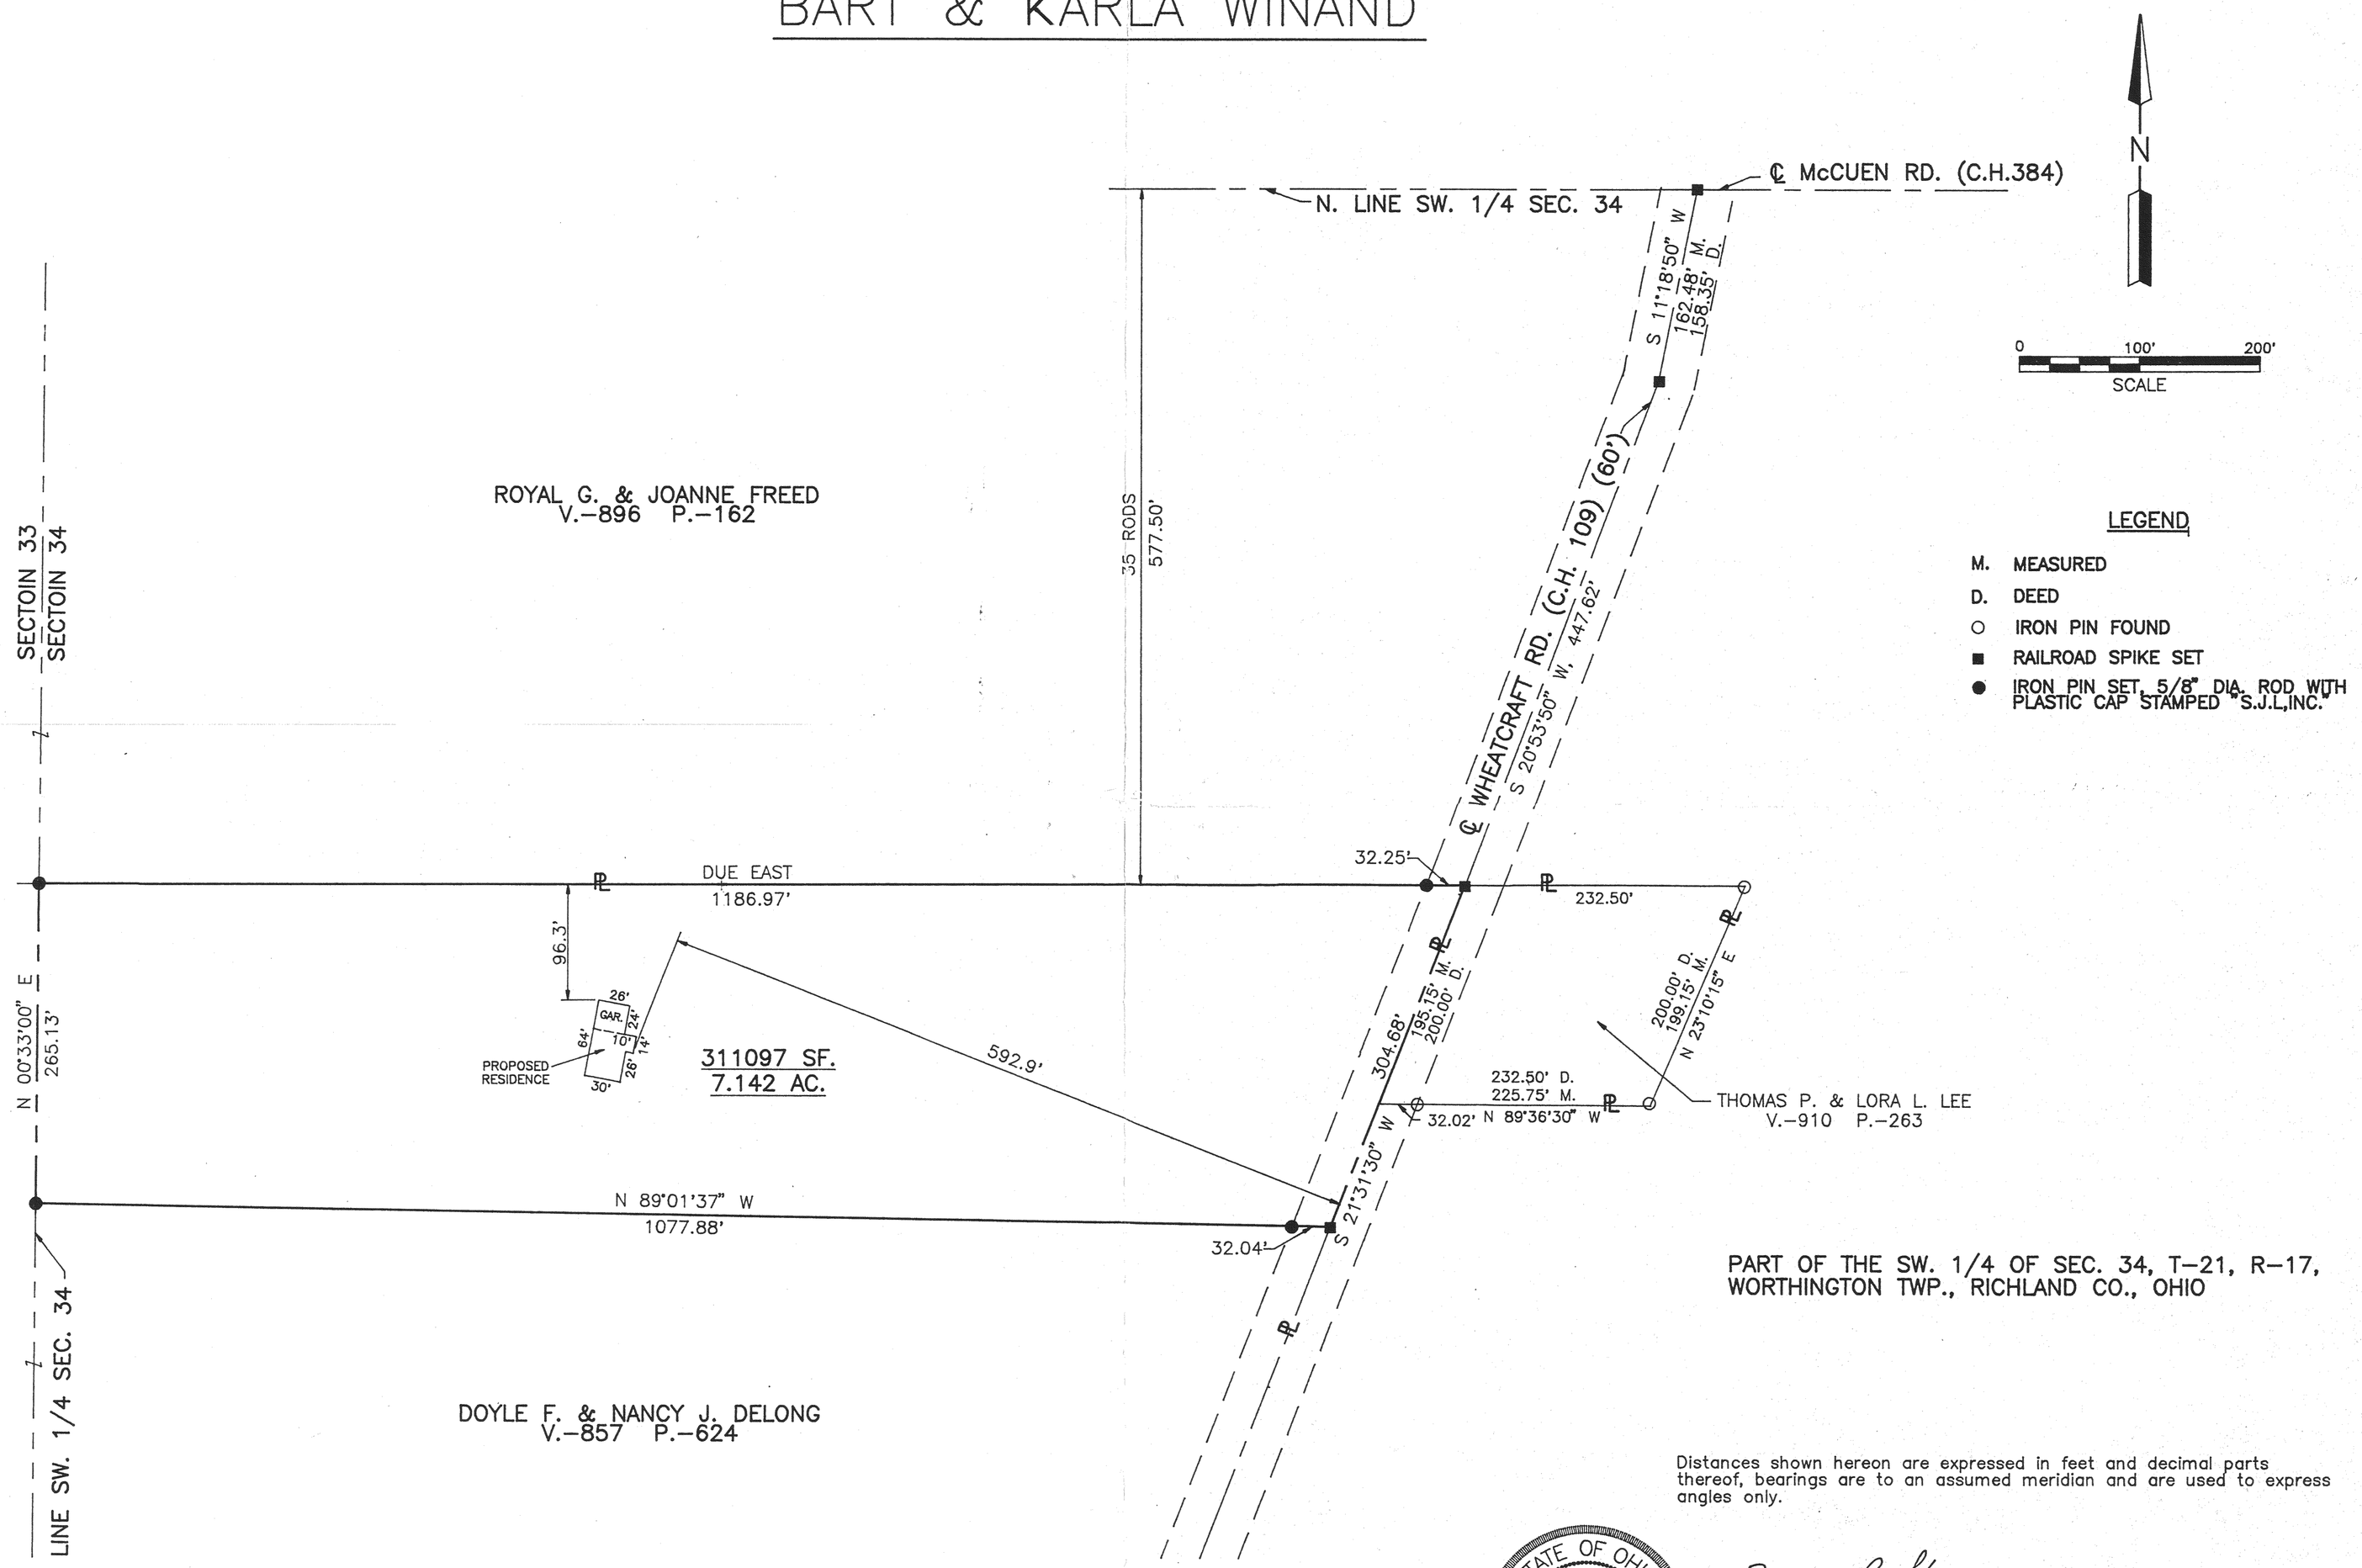

PART OF THE SW. 1/4 OF SEC. 34, T-21, R-17, WORTHINGTON TWP., RICHLAND CO., OHIO

Distances shown hereon are expressed in feet and decimal parts thereof, bearings are to an assumed meridian and are used to express angles only.

STATE OF OHIO
ROGER L. STEVENS
7052
REGISTERED SURVEYOR

Roger L. Stevens

Roger L. Stevens, P.S. #7052 Date 3-4-92 SM-1711

SHAFFER, JOHNSTON, LICHTENWALTER & ASSOCIATES, INC.

CONSULTING ENGINEERS – SURVEYORS

MANSFIELD OHIO WOOSTER

NEW SPLIT
TAX MAP APPROVED

JG 3-5-92
INITIAL DATE

TLH 3-5-92
INITIAL DATE
TRANSFER APPROVED
JACK REINER
RICHLAND CO. AUDITOR