FROM: EDWARD G. BLACK P.S.

TO: VICTOR MILLS

SUBJECT: BEING 0.466 ACRES OF LAND SITUATED IN PART OF THE N.W. QT., SECTION NO. 10, OUTLOT NO. 22, VILLAGE OF BELLVILLE, JEFFERSON TOWNSHIP, RICHLAND COUNTY, STATE OF OHIO.

DATE: OCT. 1980

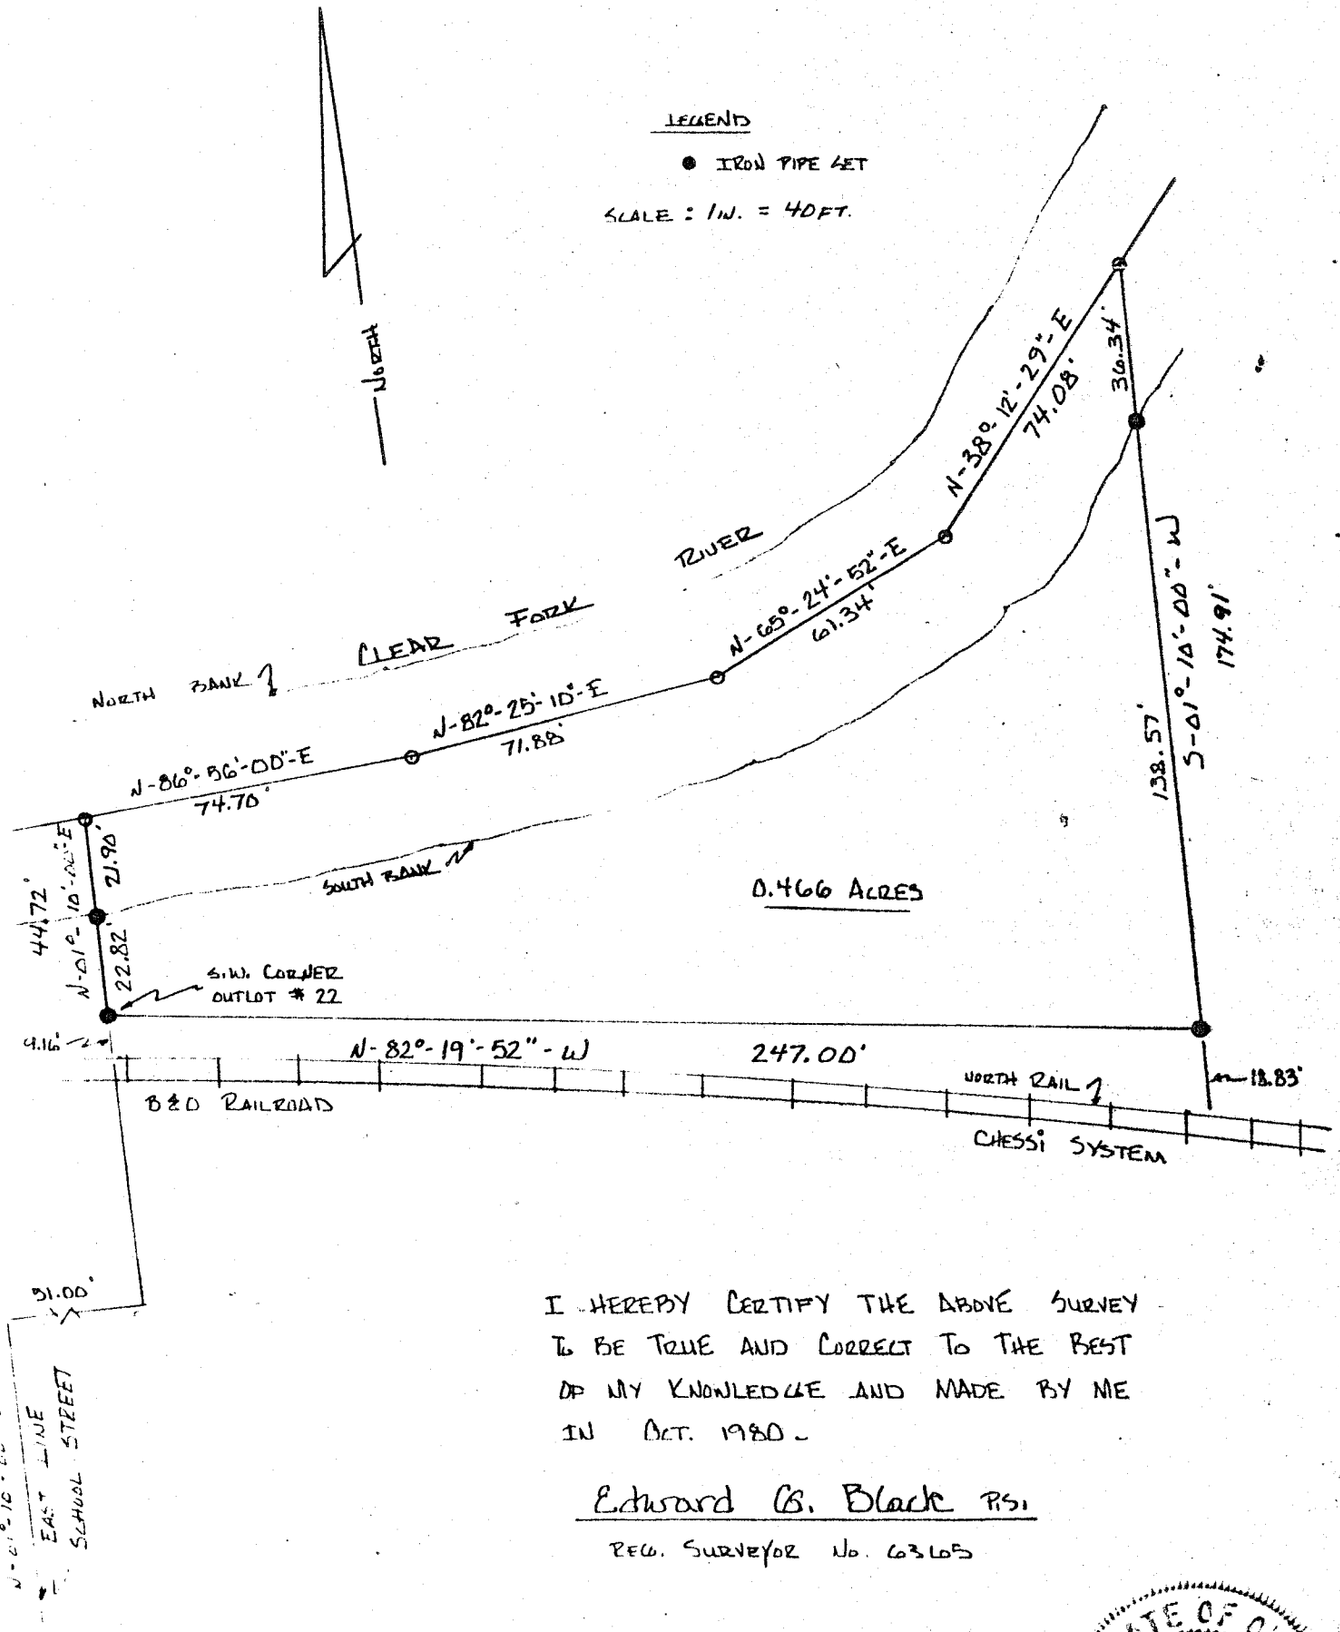

I HEREBY CERTIFY THE ABOVE SURVEY IS TO BE TRUE AND CORRECT TO THE BEST OF MY KNOWLEDGE AND MADE BY ME IN OCT. 1980.

Edward G. Black P.S.

REG. SURVEYOR NO. 6365

STATE OF OHIO
EDWARD G. BLACK
6365
REGISTERED SURVEYOR