SURVEY FOR GERALD PARTIN

O.R.V.-58 P-481

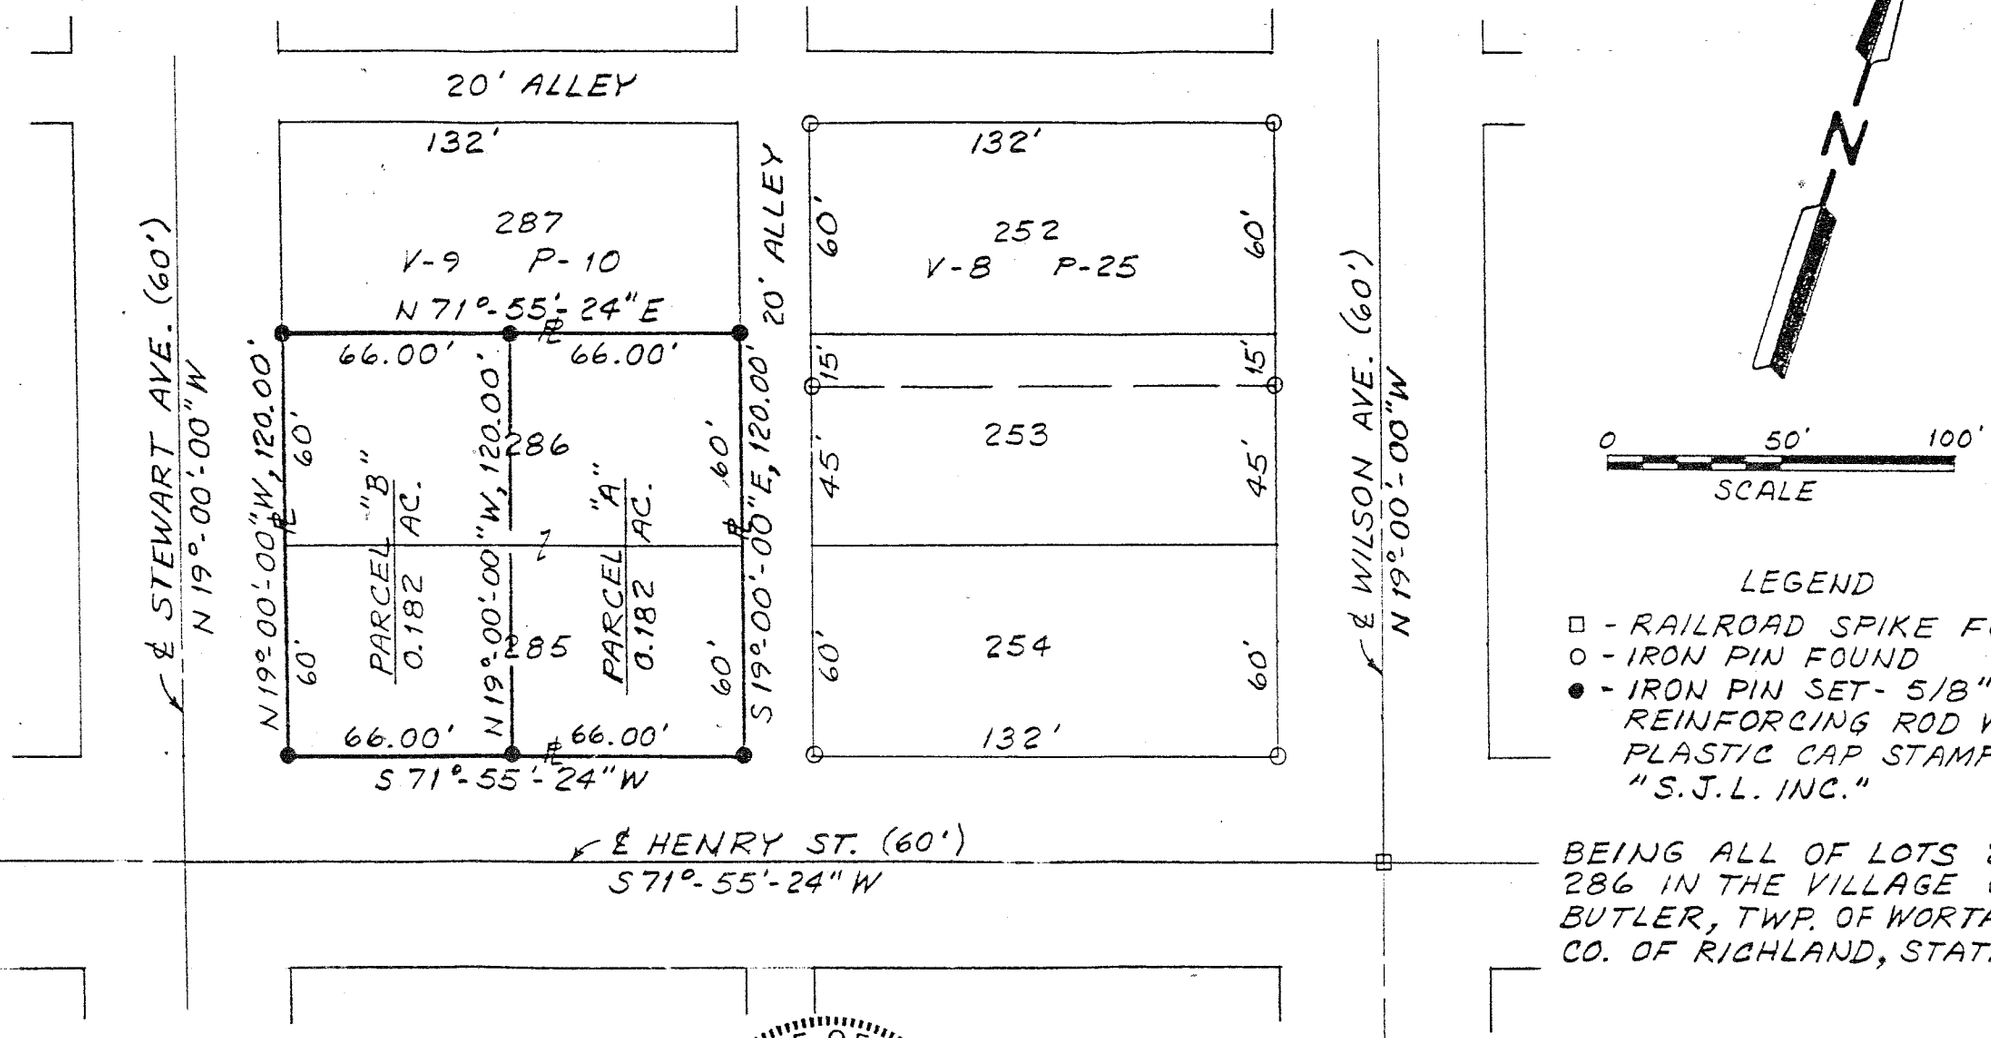

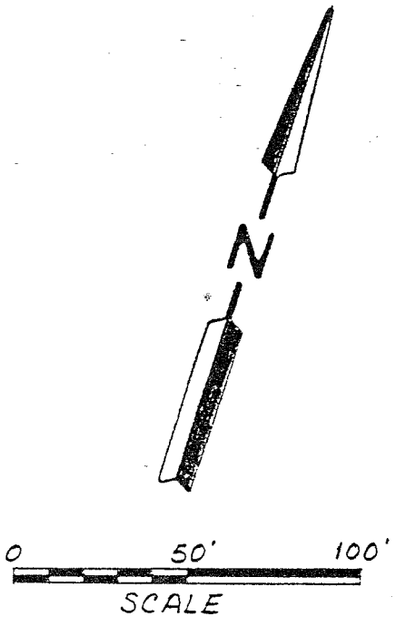

LEGEND

- □ - RAILROAD SPIKE FOUND
- ○ - IRON PIN FOUND
- ● - IRON PIN SET - 5/8" DIA. REINFORCING ROD WITH PLASTIC CAP STAMPED "S.J.L. INC."

BEING ALL OF LOTS 285 & 286 IN THE VILLAGE OF BUTLER, TWP. OF WORTHINGTON, CO. OF RICHLAND, STATE OF OHIO.

BEARINGS ARE TO AN ASSUMED MERIDIAN AND ARE USED TO EXPRESS ANGLES ONLY.

STATE OF OHIO
ROGER L. STEVENS
7052
REGISTERED SURVEYOR

Roger L. Stevens

ROGER L. STEVENS
REG. SURVEYOR # 7052
SM 1734 DATE 1-4-91

SHAFFER, JOHNSTON, LICHTENWALTER & ASSOCIATES, INC.
CONSULTING ENGINEERS - SURVEYORS
MANSFIELD OHIO WOOSTER