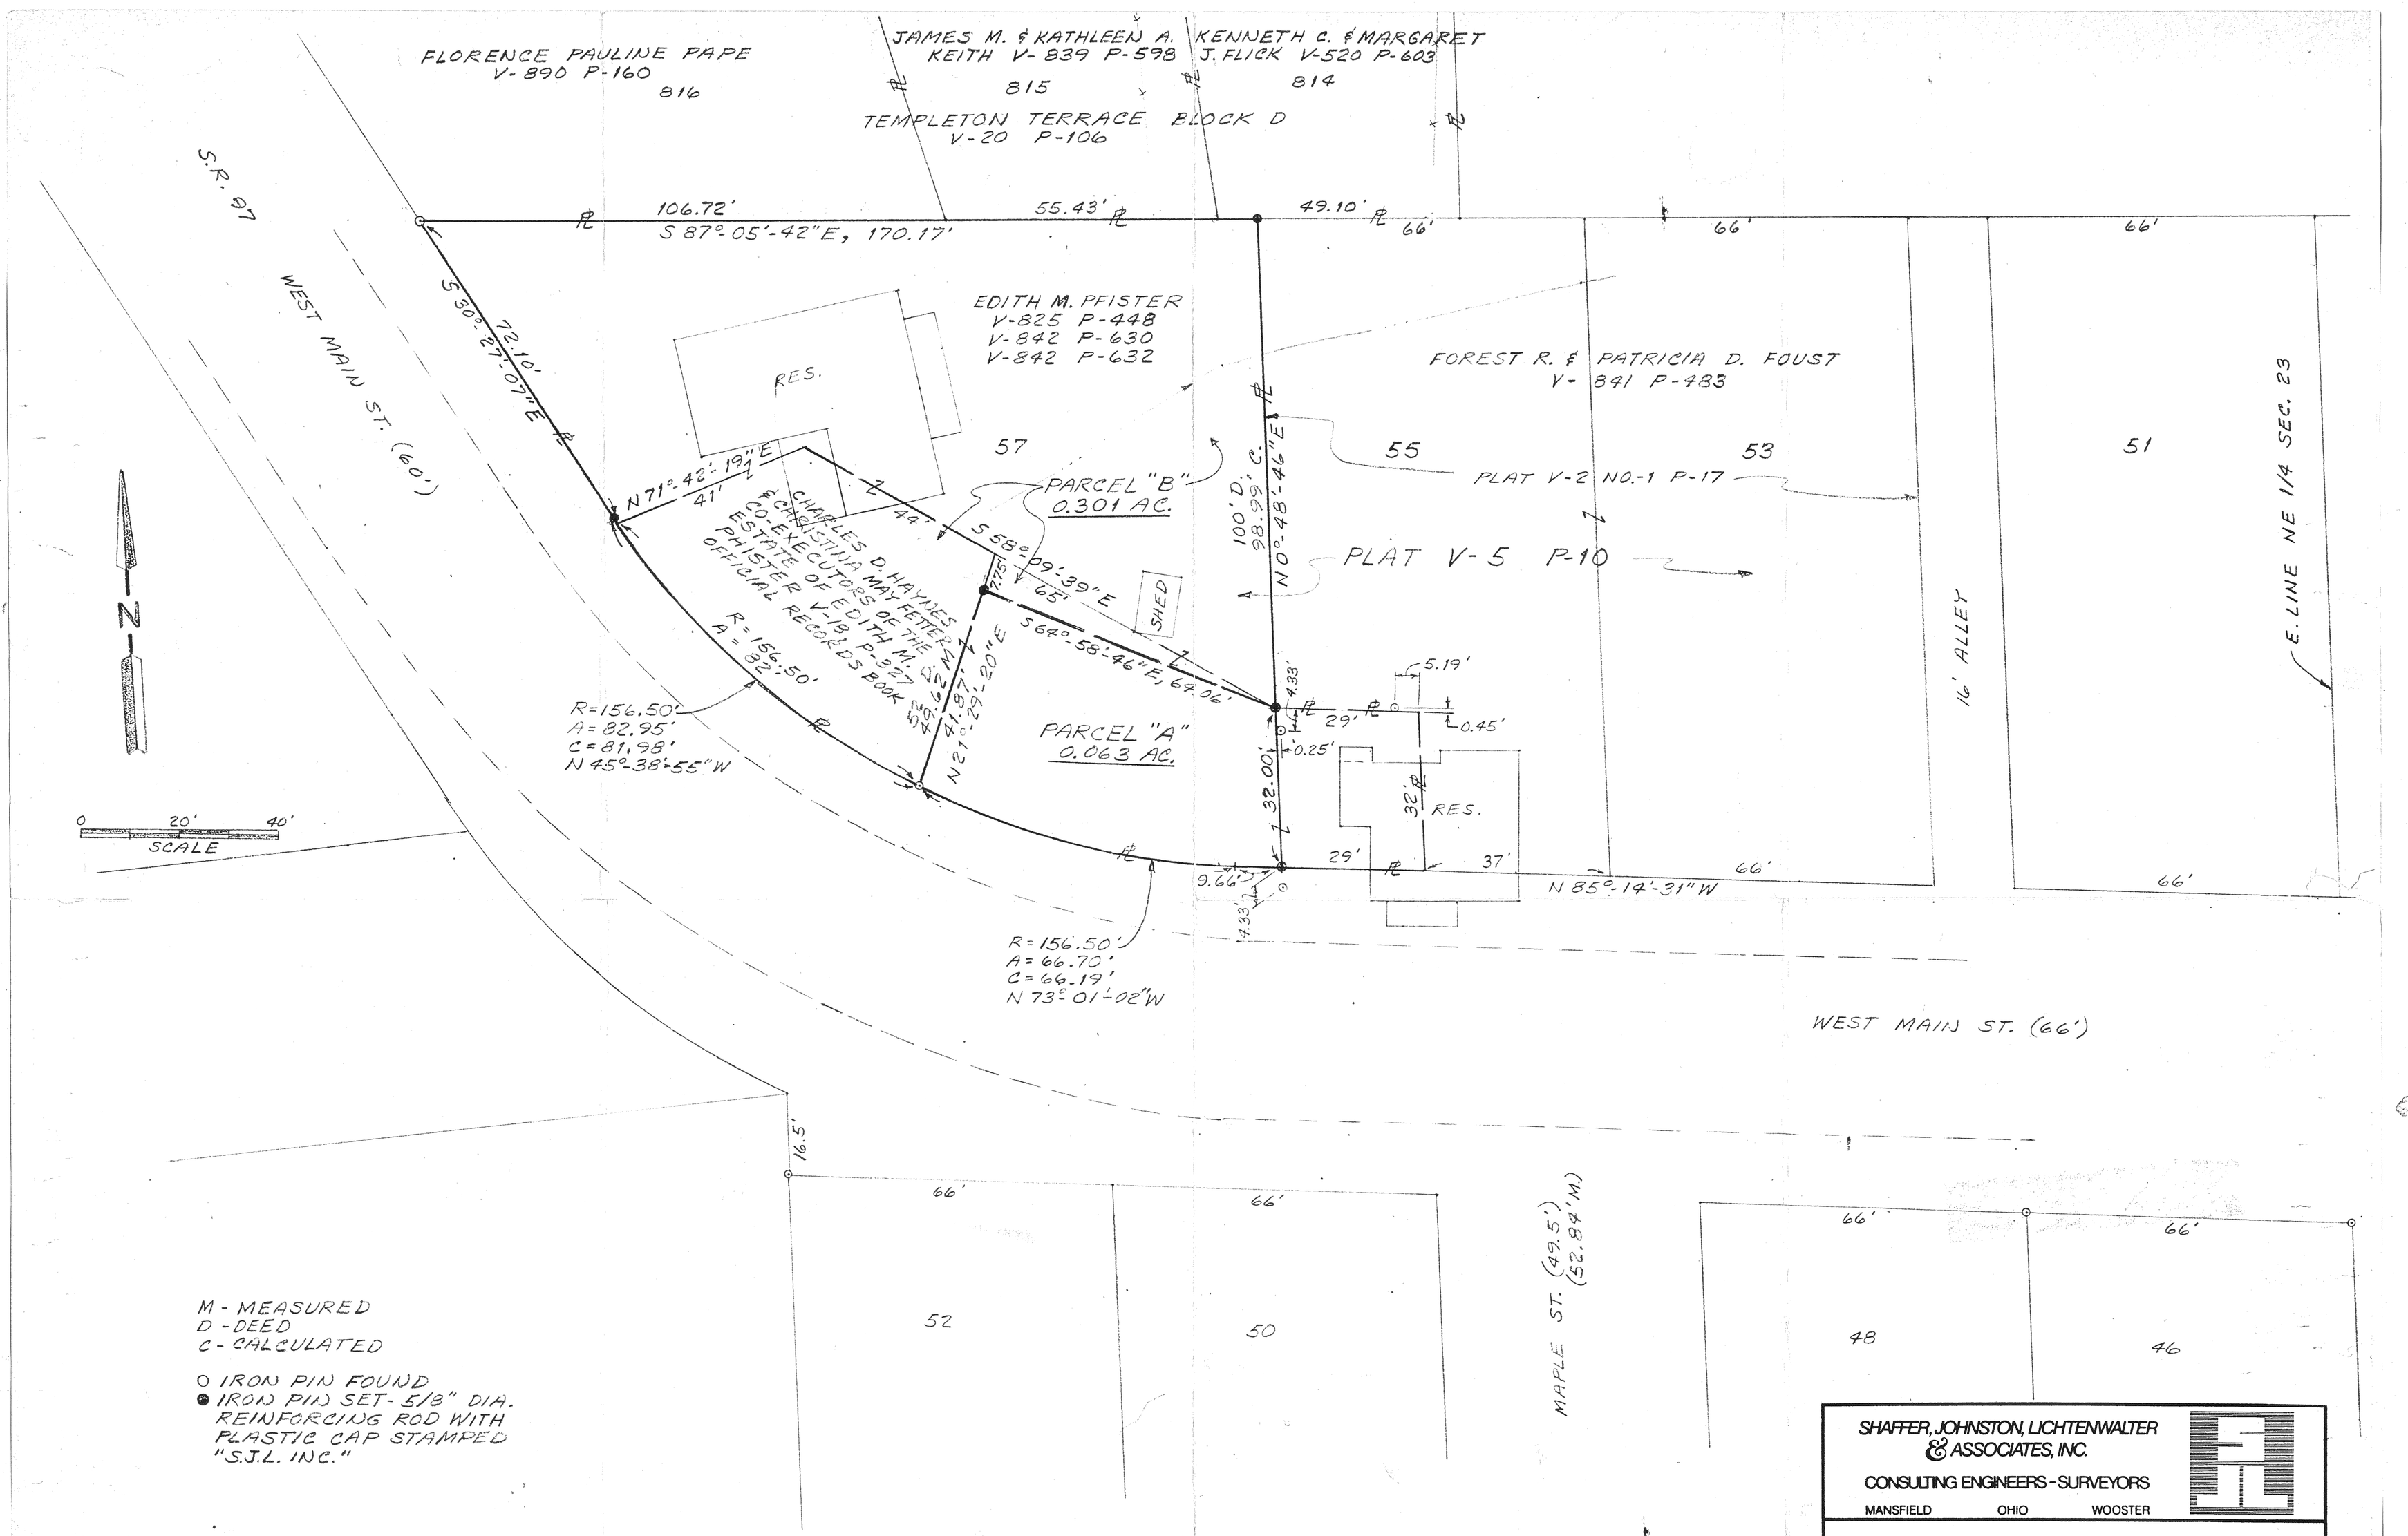

M - MEASURED
D - DEED
C - CALCULATED

○ IRON PIN FOUND
● IRON PIN SET - 5/8" DIA. REINFORCING ROD WITH PLASTIC CAP STAMPED "S.J.L. INC."

THE MERIDIAN FOR ALL BEARINGS IS BASED ON THE BEARINGS AS RECORDED IN THE PLAT FOR TEMPLETON TERRACE BLOCK D AND ARE USED TO EXPRESS ANGLES ONLY.

STATE OF OHIO
ROGER L. STEVENS
7052
REGISTERED
SURVEYOR

Roger L. Stevens
ROGER L. STEVENS
REG. SURVEYOR # 7052

REV. 8-15-89
REV. 7-12-89
REV. 7-11-89

SHAFFER, JOHNSTON, LICHTENWALTER & ASSOCIATES, INC.
CONSULTING ENGINEERS - SURVEYORS
MANSFIELD OHIO WOOSTER

SURVEY FOR
EDITH M. PFISTER

BEING LOT 57 & PART OF LOT 55 IN THE VILLAGE OF LEXINGTON, COUNTY OF RICHLAND, STATE OF OHIO

DRAWN	CHECKED	SCALE	DATE
RLS		1" = 20'	11-17-88
JOB NO SM 1716		SHEET 1	OF 1

SM 1716