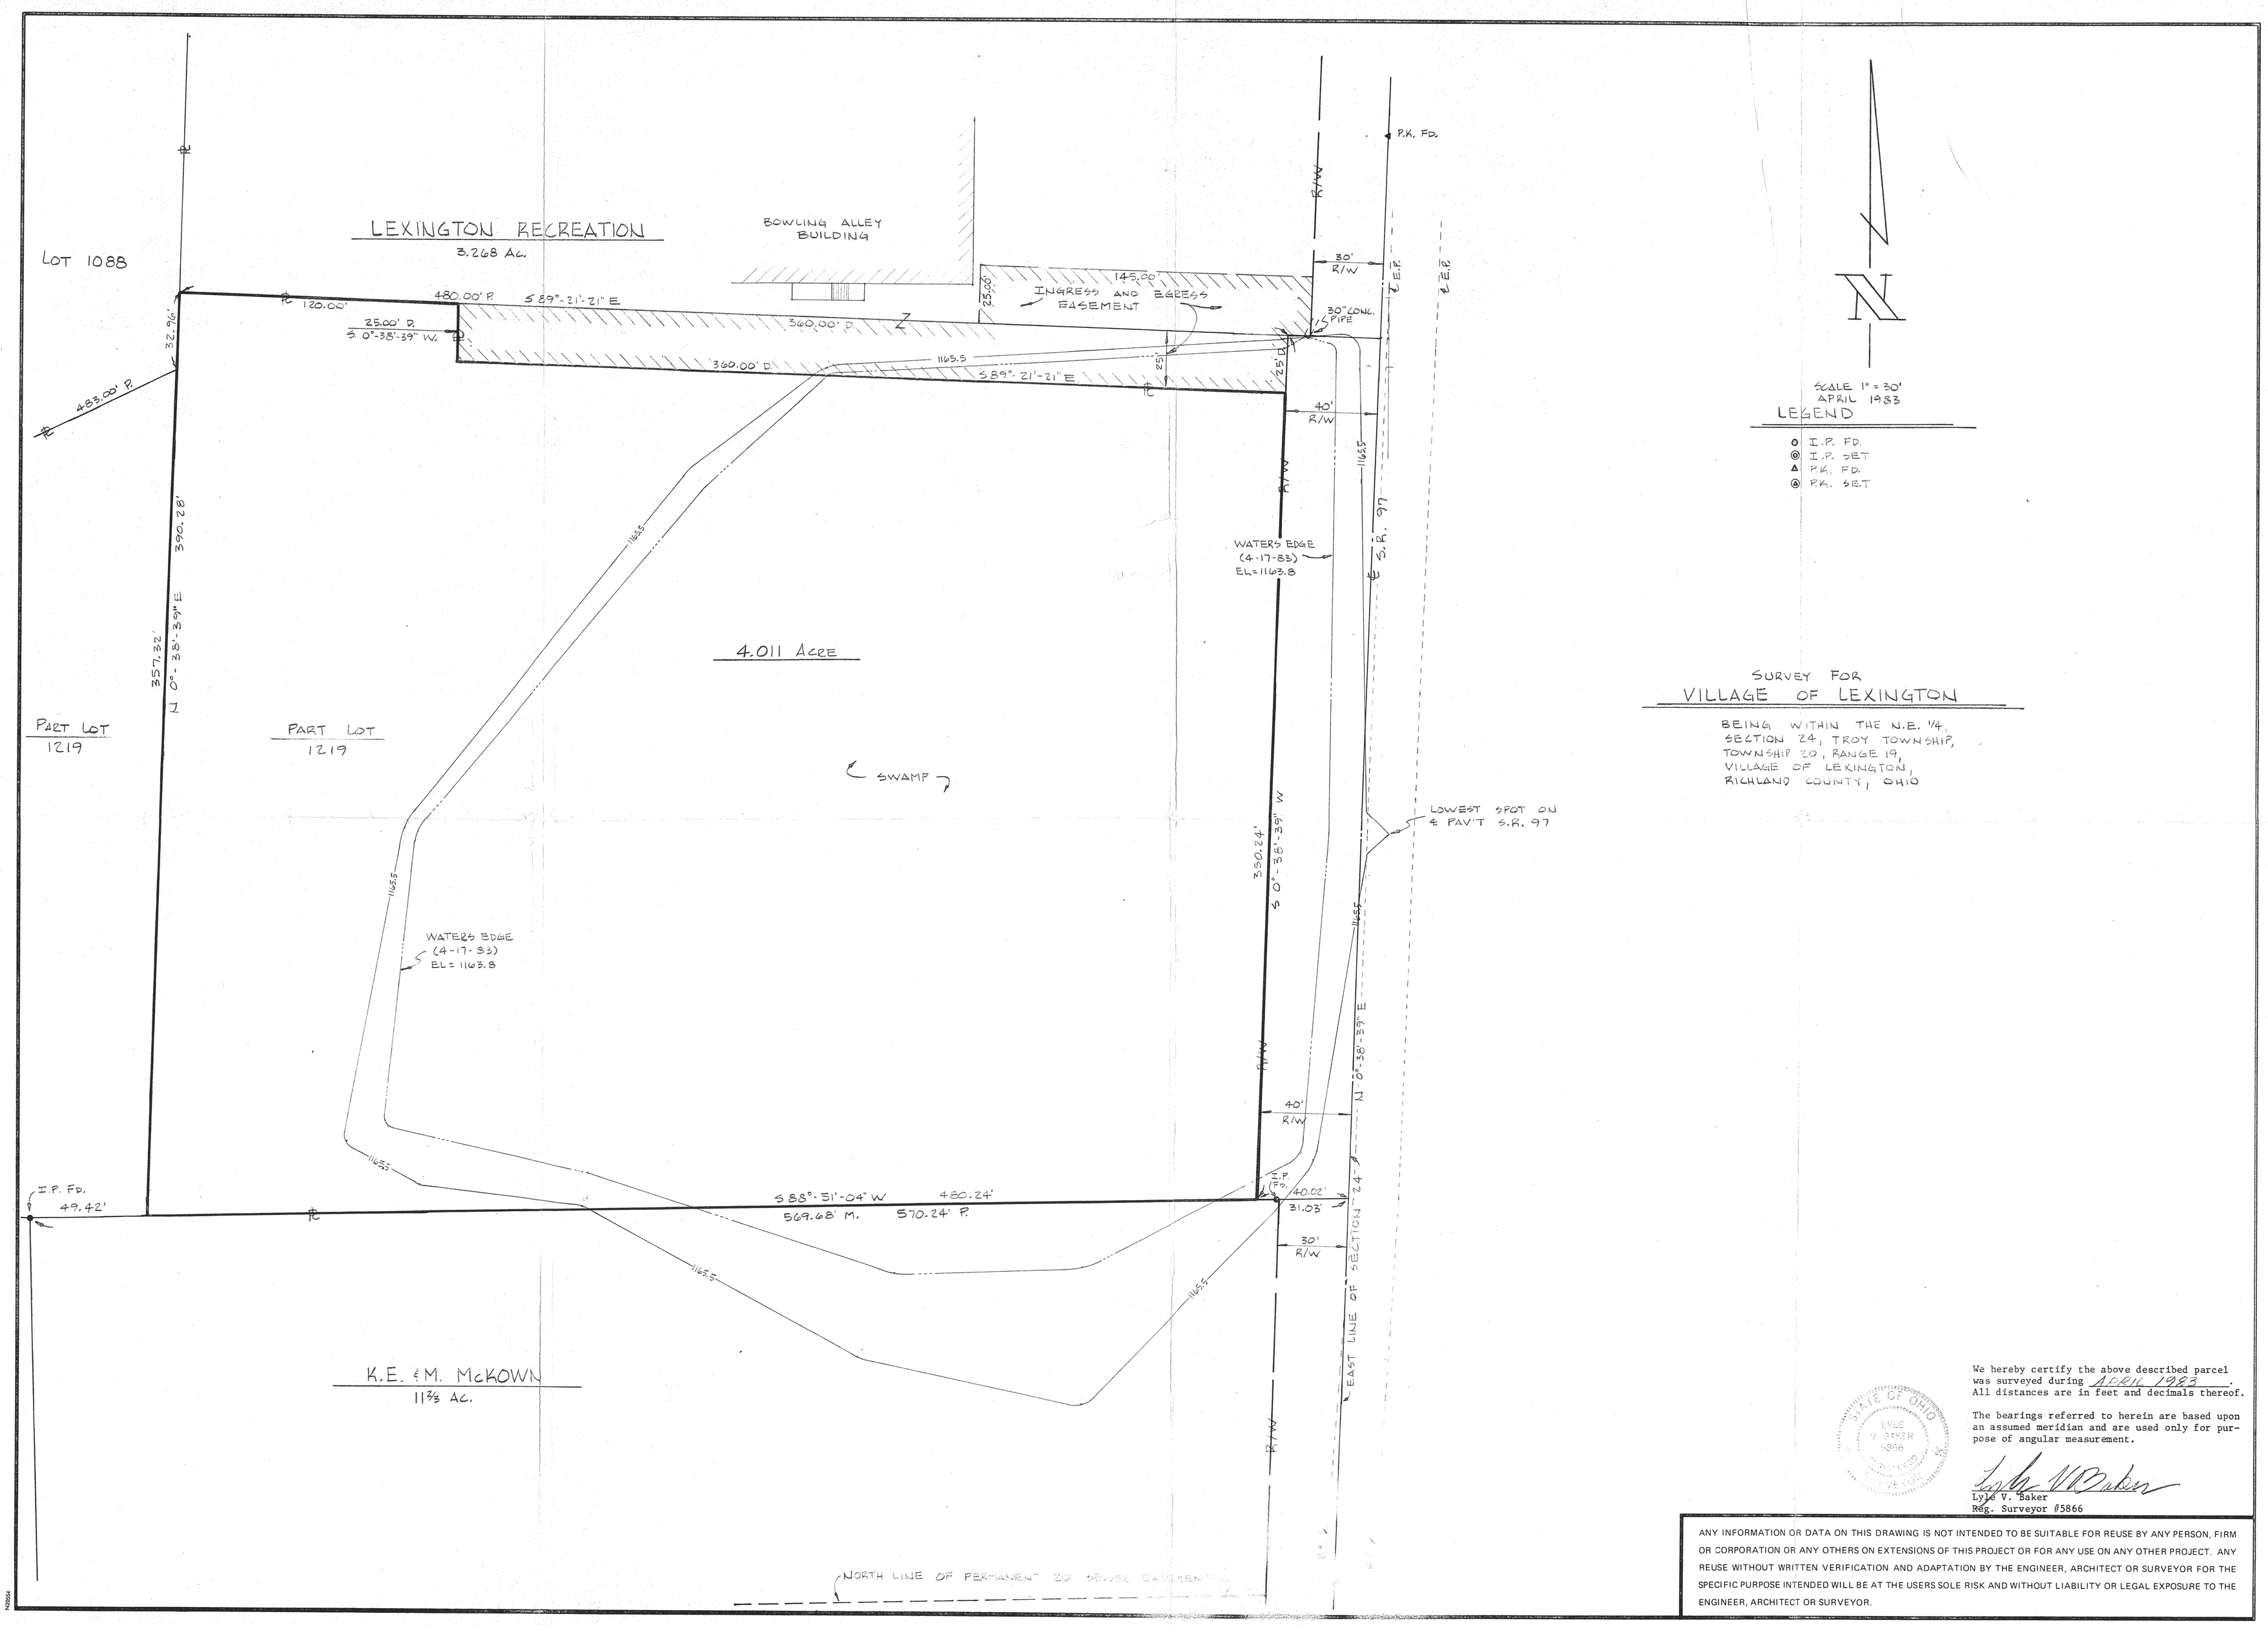

SCALE 1" = 30'
APRIL 1983

LEGEND

- I.P. FD.
- I.P. SET
- P.K. FD.
- P.K. SET

SURVEY FOR
VILLAGE OF LEXINGTON

BEING WITHIN THE N.E. 1/4, SECTION 24, TROY TOWNSHIP, TOWNSHIP 20, RANGE 19, VILLAGE OF LEXINGTON, RICHLAND COUNTY, OHIO

We hereby certify the above described parcel was surveyed during APRIL 1983. All distances are in feet and decimals thereof.

The bearings referred to herein are based upon an assumed meridian and are used only for purpose of angular measurement.

STATE OF OHIO
LYLE V. BAKER
5866
REGISTERED
SURVEYOR

Lyle V. Baker
Lyle V. Baker
Reg. Surveyor #5866

ANY INFORMATION OR DATA ON THIS DRAWING IS NOT INTENDED TO BE SUITABLE FOR REUSE BY ANY PERSON, FIRM OR CORPORATION OR ANY OTHERS ON EXTENSIONS OF THIS PROJECT OR FOR ANY USE ON ANY OTHER PROJECT. ANY REUSE WITHOUT WRITTEN VERIFICATION AND ADAPTATION BY THE ENGINEER, ARCHITECT OR SURVEYOR FOR THE SPECIFIC PURPOSE INTENDED WILL BE AT THE USERS SOLE RISK AND WITHOUT LIABILITY OR LEGAL EXPOSURE TO THE ENGINEER, ARCHITECT OR SURVEYOR.

LESTER H. POGGEMEYER P.E., INC.
ENGINEERS ARCHITECTS PLANNERS
121 E. WOOSTER STREET BOWLING GREEN, OHIO 43402
8 PLYMOUTH STREET LEXINGTON, OHIO 44904

SURVEY PLAT FOR
VILLAGE OF LEXINGTON
STATE ROUTE 97 STORM SEWER PROJECT

REVISIONS

EXISTING DRAWING NO. DES. 4-83	PROPOSED DRAWING NO.
CHECKED BY	CHECKED BY
APPROVED BY	APPROVED BY

1/1

JOB NUMBER
83523

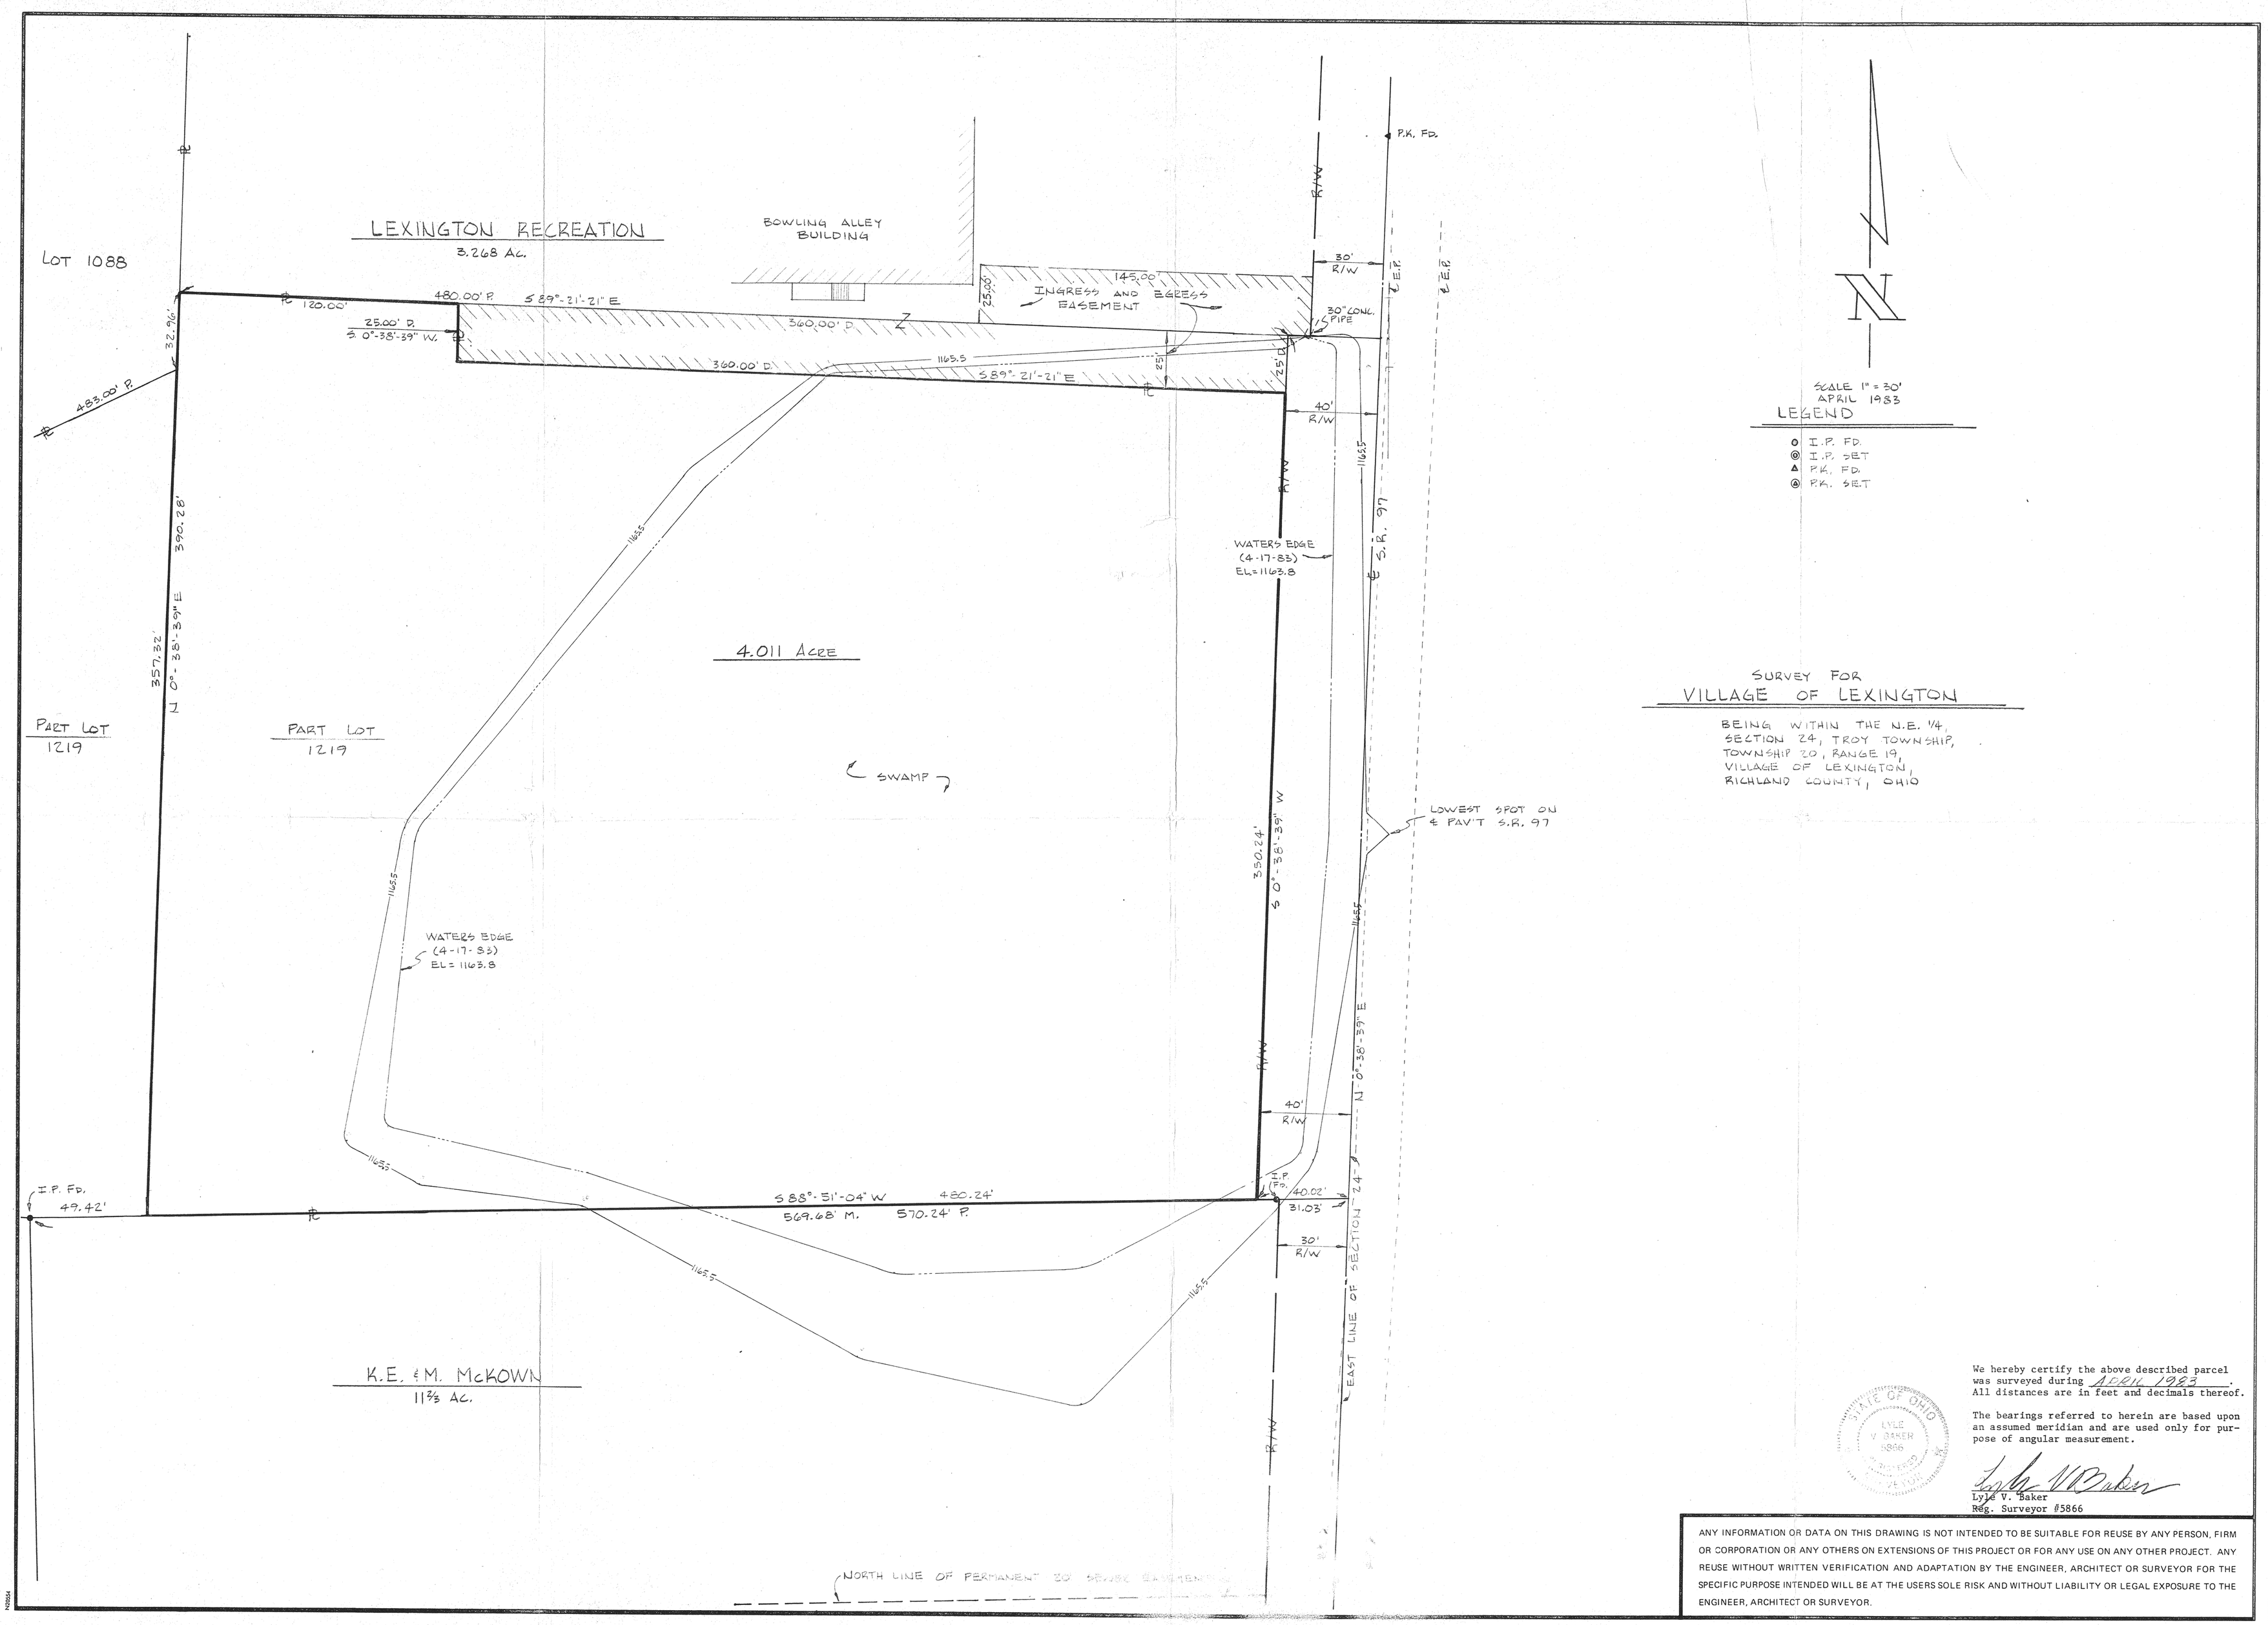

SCALE 1" = 30'
APRIL 1983

LEGEND

- I.P. FD.
- I.P. SET
- P.K. FD.
- P.K. SET

SURVEY FOR
VILLAGE OF LEXINGTON

BEING WITHIN THE N.E. 1/4, SECTION 24, TROY TOWNSHIP, TOWNSHIP 20, RANGE 19, VILLAGE OF LEXINGTON, RICHLAND COUNTY, OHIO

We hereby certify the above described parcel was surveyed during APRIL 1983. All distances are in feet and decimals thereof.

The bearings referred to herein are based upon an assumed meridian and are used only for purpose of angular measurement.

STATE OF OHIO
LYLE V. BAKER
5866
REGISTERED
SURVEYOR

Lyle V. Baker
Lyle V. Baker
Reg. Surveyor #5866

ANY INFORMATION OR DATA ON THIS DRAWING IS NOT INTENDED TO BE SUITABLE FOR REUSE BY ANY PERSON, FIRM OR CORPORATION OR ANY OTHERS ON EXTENSIONS OF THIS PROJECT OR FOR ANY USE ON ANY OTHER PROJECT. ANY REUSE WITHOUT WRITTEN VERIFICATION AND ADAPTATION BY THE ENGINEER, ARCHITECT OR SURVEYOR FOR THE SPECIFIC PURPOSE INTENDED WILL BE AT THE USERS SOLE RISK AND WITHOUT LIABILITY OR LEGAL EXPOSURE TO THE ENGINEER, ARCHITECT OR SURVEYOR.

LESTER H. POGGEMEYER P.E., INC.
ENGINEERS ARCHITECTS PLANNERS
121 E. WOOSTER STREET BOWLING GREEN, OHIO 43402
8 PLYMOUTH STREET LEXINGTON, OHIO 44904

SURVEY PLAT FOR
VILLAGE OF LEXINGTON
STATE ROUTE 97 STORM SEWER PROJECT

REVISIONS

EXISTING DRAWING NO. DES. 4-83	PROPOSED DRAWING NO.
CHECKED BY	CHECKED BY
APPROVED BY	APPROVED BY

1/1

JOB NUMBER
83523