SURVEY and TOPOGRAPHIC PLAT

FOR

WILLIAM E. CASTO

Being part of O.L. 72 of the Village of Lexington, Richland County, Ohio.

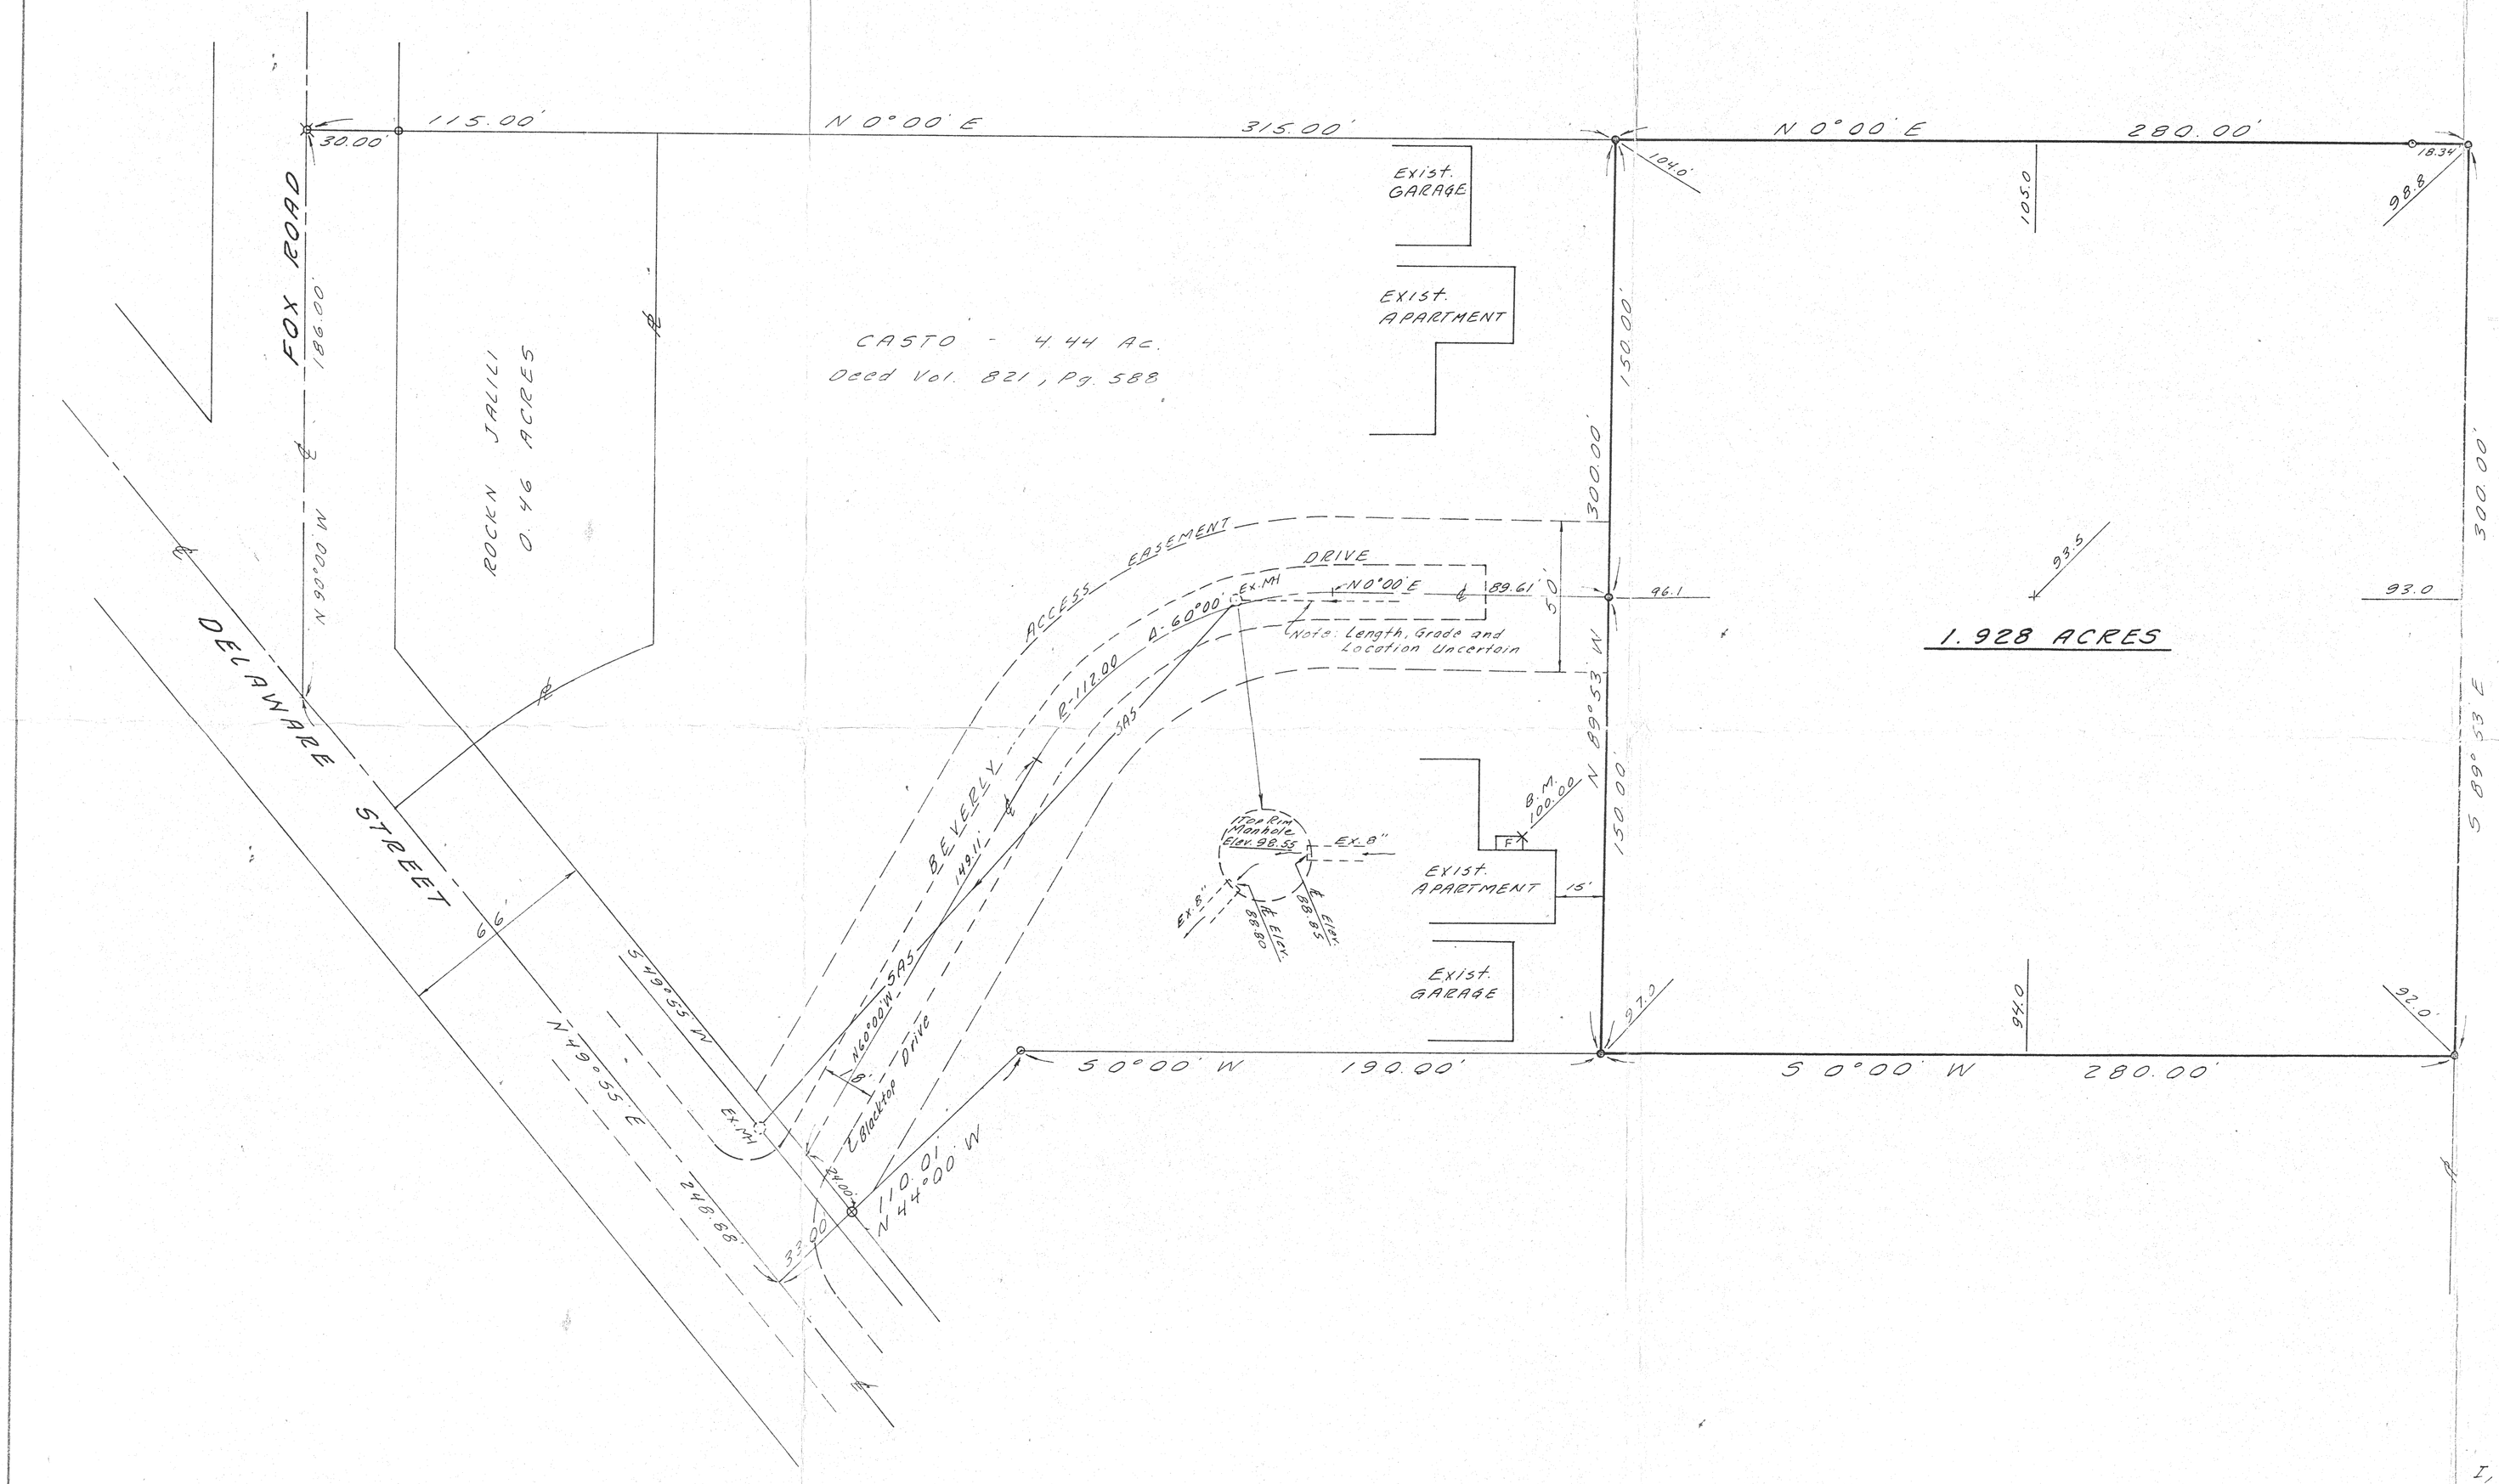

BENCH MARK:

N.W. corner Top Concrete Stoop Apartment "E"
Assumed Elevation - 100.00

O.L. 72

RAILROAD SPIKE FOUND
1" NOMINAL STEEL PIPE FOUND
½" NOMINAL STEEL PIPE FOUND
½" SOLID STEEL PIN SET
—SAS— 8" SANITARY SEWER (EXIST.)

Scale: 1" = 30'

Date: 4-27-82

I, the undersigned, hereby certify that the foregoing plat represents an actual field survey of the property lines and topography shown hereon and is true and correct to the best of my knowledge.

Keith R. Coffield

KEITH R. COFFIELD
REGISTERED SURVEYOR NO. 5785, OHIO
NORTH CENTRAL SURVEYING
299 BANK ST. MT. GILEAD, OHIO

SURVEY and TOPOGRAPHIC PLAT

FOR

WILLIAM E. CASTO

Being part of O.L. 72 of the Village of Lexington, Richland County, Ohio.

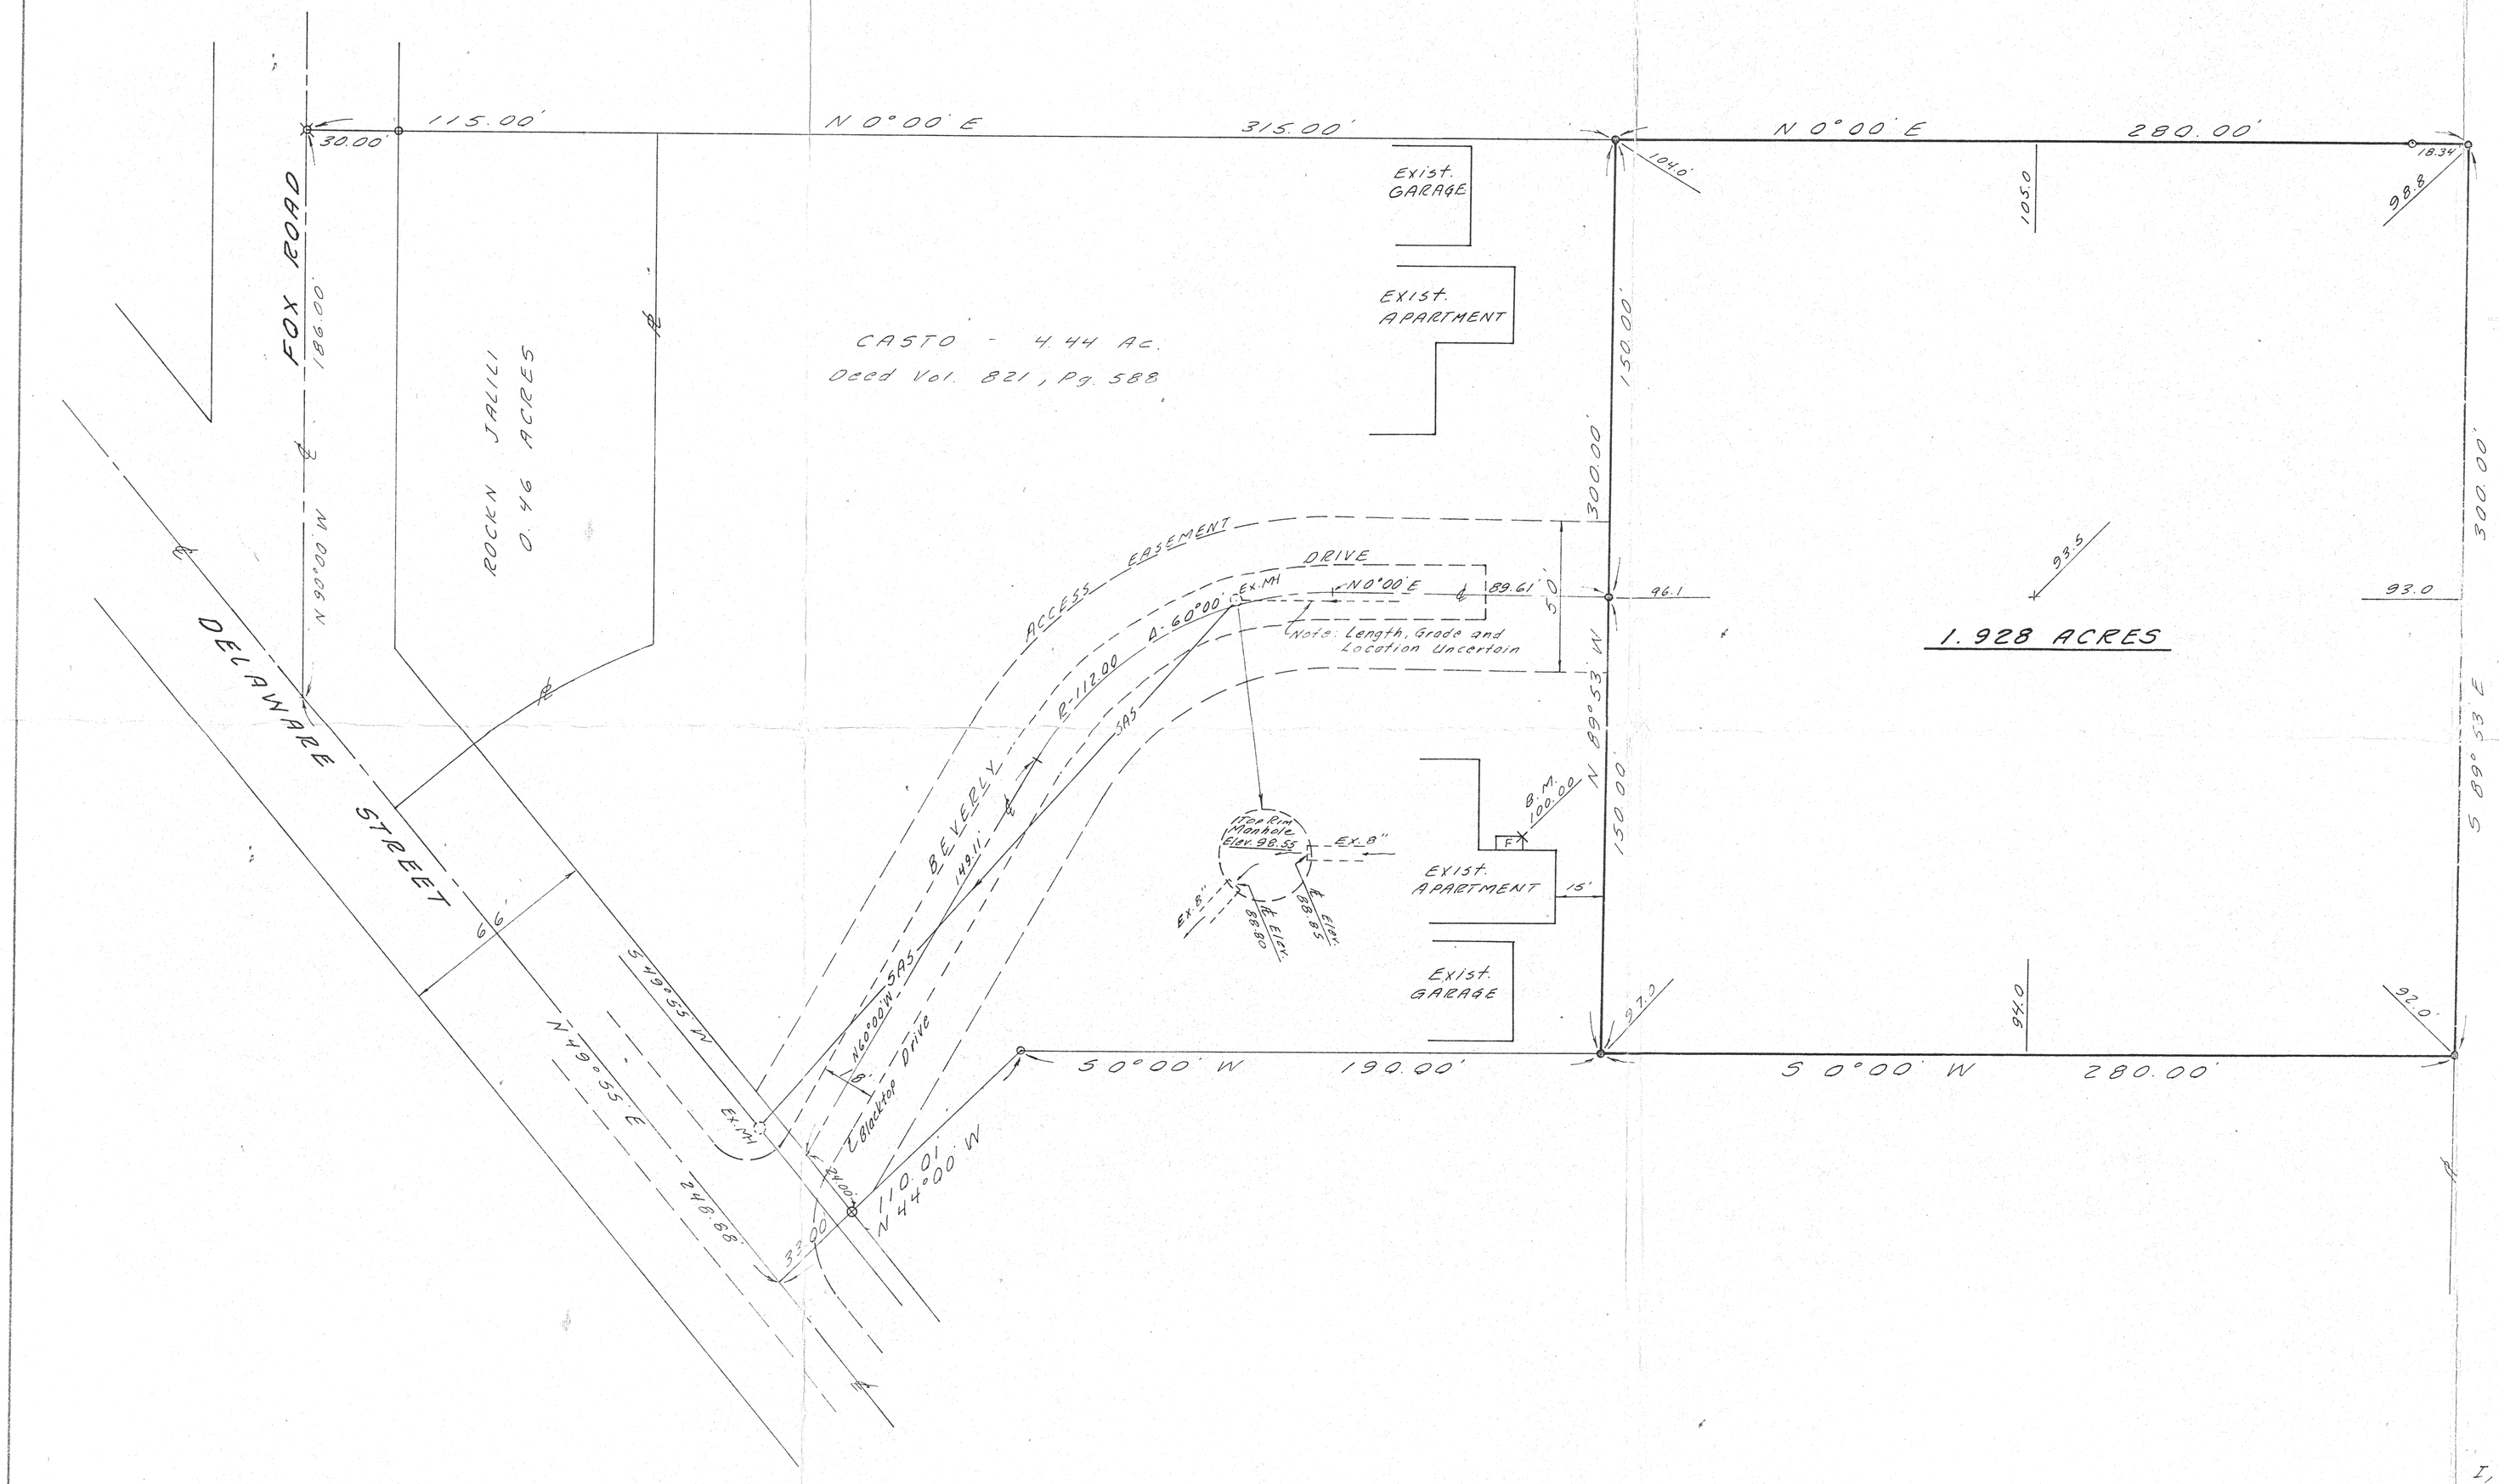

BENCH MARK:

N.W. corner Top Concrete Stoop Apartment "E"
Assumed Elevation - 100.00

O.L. 72

RAILROAD SPIKE FOUND
1" NOMINAL STEEL PIPE FOUND
½" NOMINAL STEEL PIPE FOUND
½" SOLID STEEL PIN SET
—SAS— 8" SANITARY SEWER (EXIST.)

Scale: 1" = 30'

Date: 4-27-82

I, the undersigned, hereby certify that the foregoing plat represents an actual field survey of the property lines and topography shown hereon and is true and correct to the best of my knowledge.

Keith R. Coffield

KEITH R. COFFIELD
REGISTERED SURVEYOR NO. 5785, OHIO
NORTH CENTRAL SURVEYING
299 BANK ST. MT. GILEAD, OHIO