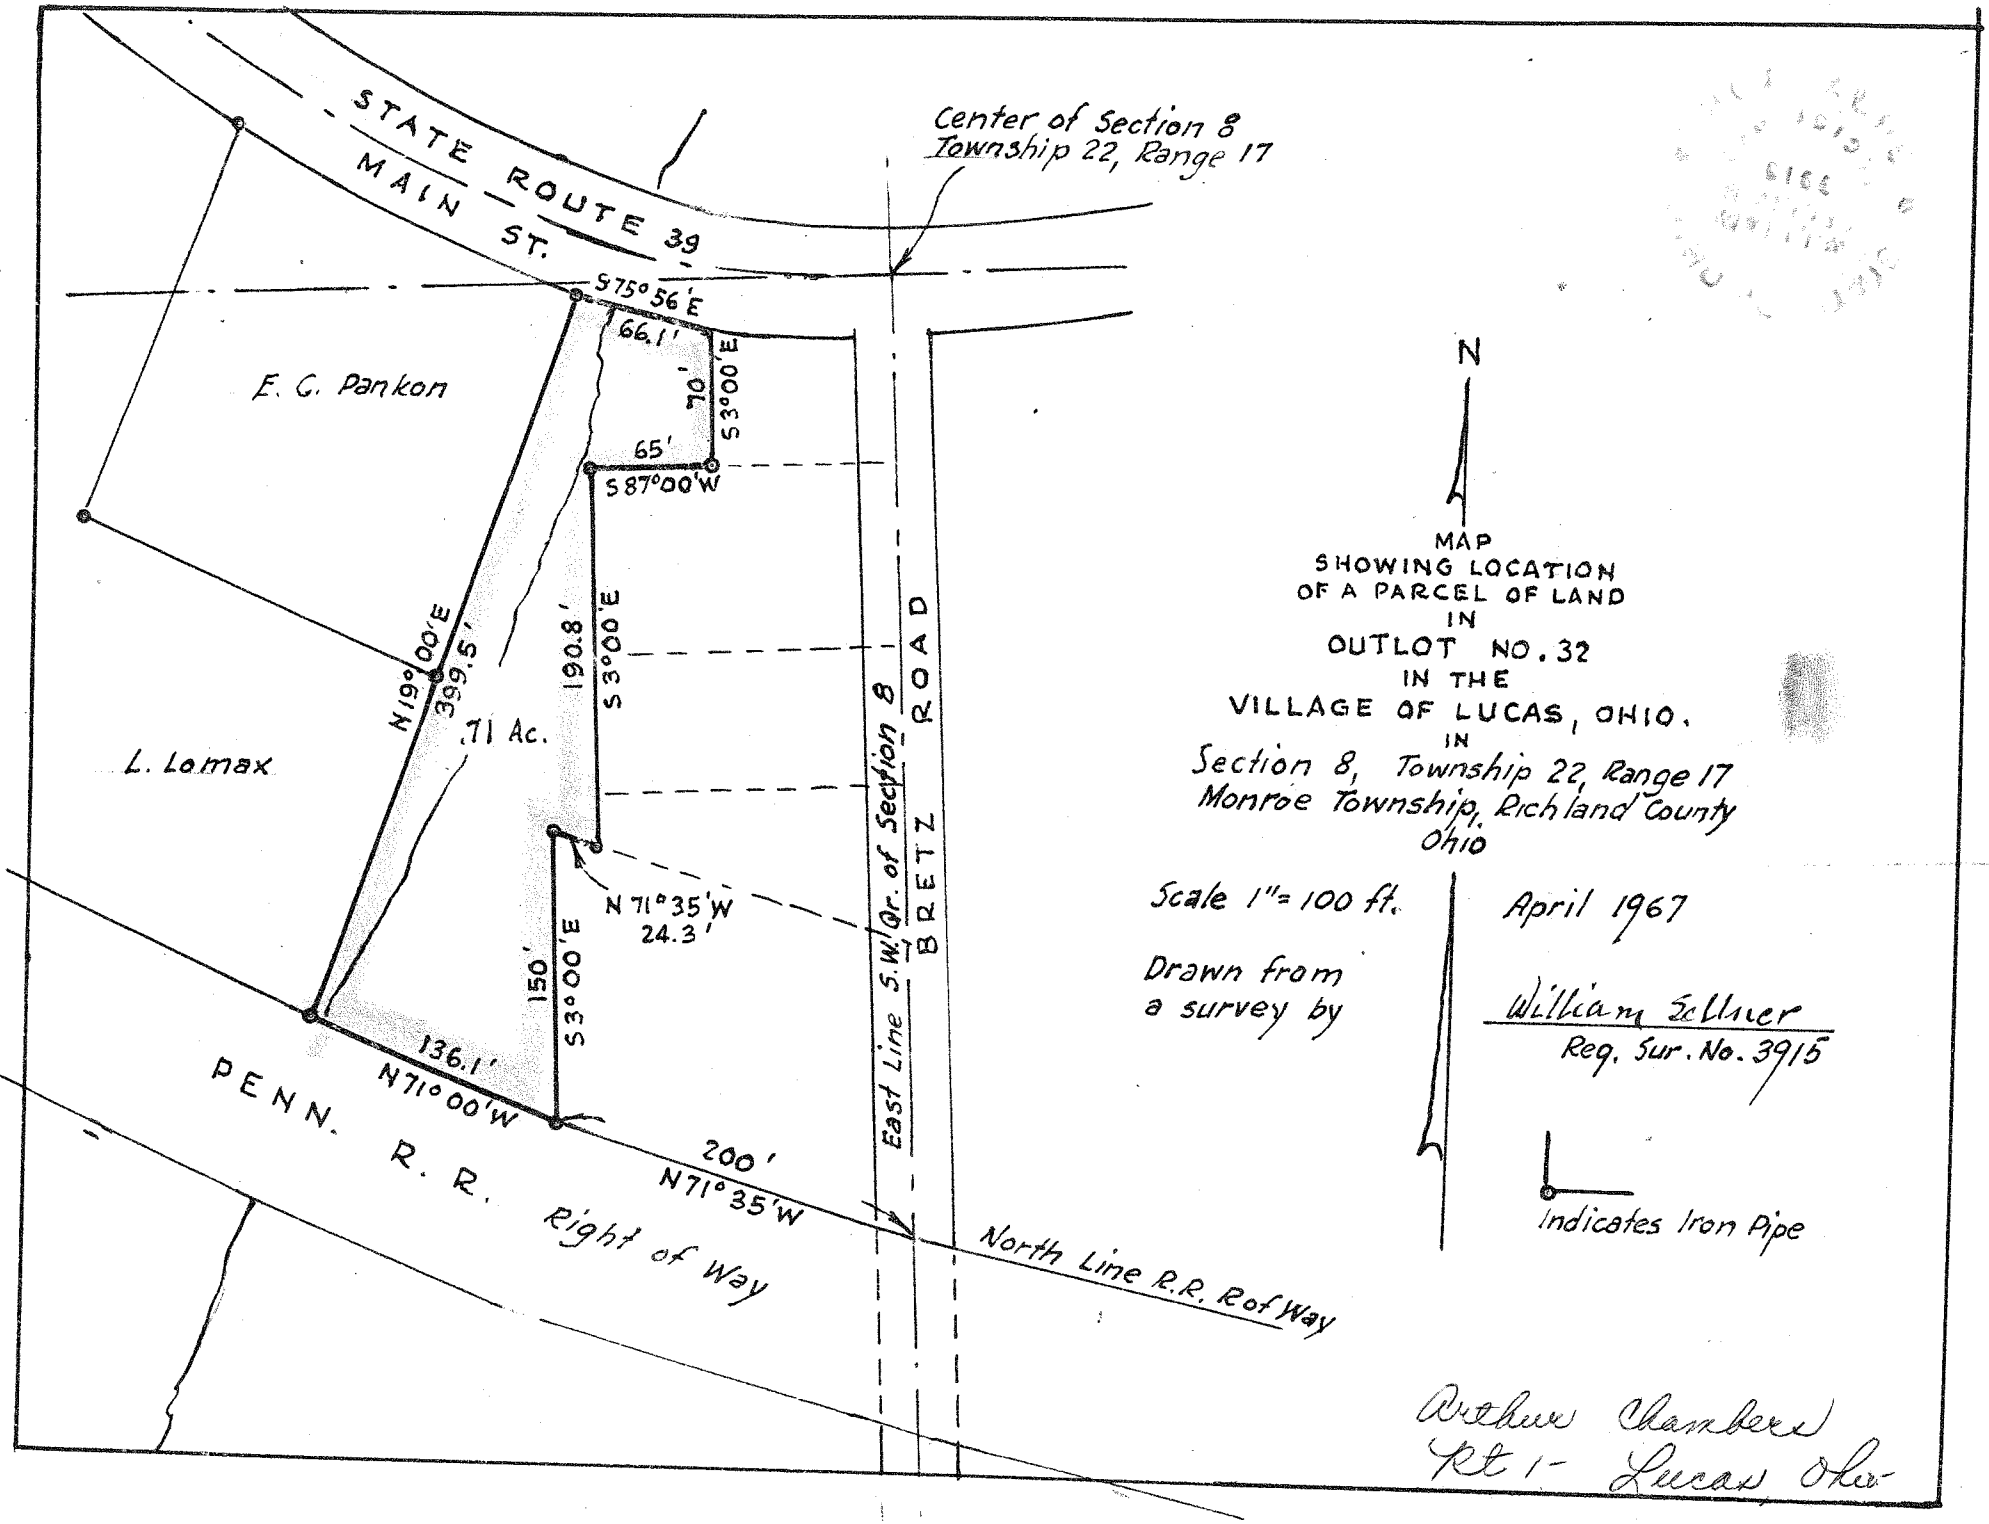
STATE ROUTE 39
MAIN ST.
Center of Section 8
Township 22, Range 17
S 75° 56' E
66.1'
70'
S 3° 00' E
65'
S 87° 00' W
E. G. Pankon
L. Lamax
N 19° 00' E
399.5'
.71 Ac.
190.8'
S 3° 00' E
N 71° 35' W
24.3'
150'
S 3° 00' E
136.1'
N 71° 00' W
200'
N 71° 35' W
PENN. R. R. Right of Way
East Line S.W. Qr. of Section 8
BRETZ ROAD
North Line R.R. R of Way
N
MAP
SHOWING LOCATION
OF A PARCEL OF LAND
IN
OUTLOT NO. 32
IN THE
VILLAGE OF LUCAS, OHIO.
IN
Section 8, Township 22, Range 17
Monroe Township, Richland County
Ohio
Scale 1" = 100 ft.
April 1967
Drawn from
a survey by
William Sellner
Reg. Sur. No. 3915
Indicates Iron Pipe
Arthur Chambers
Rt 1 - Lucas Ohio