Buyers' copy

PLAT OF BOUNDARY SURVEY

LARRY ADAMS

PART OF LOT 265 AND

PART OF THE SOUTHEAST QUARTER, SECTION TWENTY-THREE (23)

TOWNSHIP TWENTY-ONE (21), RANGE NINETEEN (19)

VILLAGE OF ONTARIO, RICHLAND COUNTY, OHIO

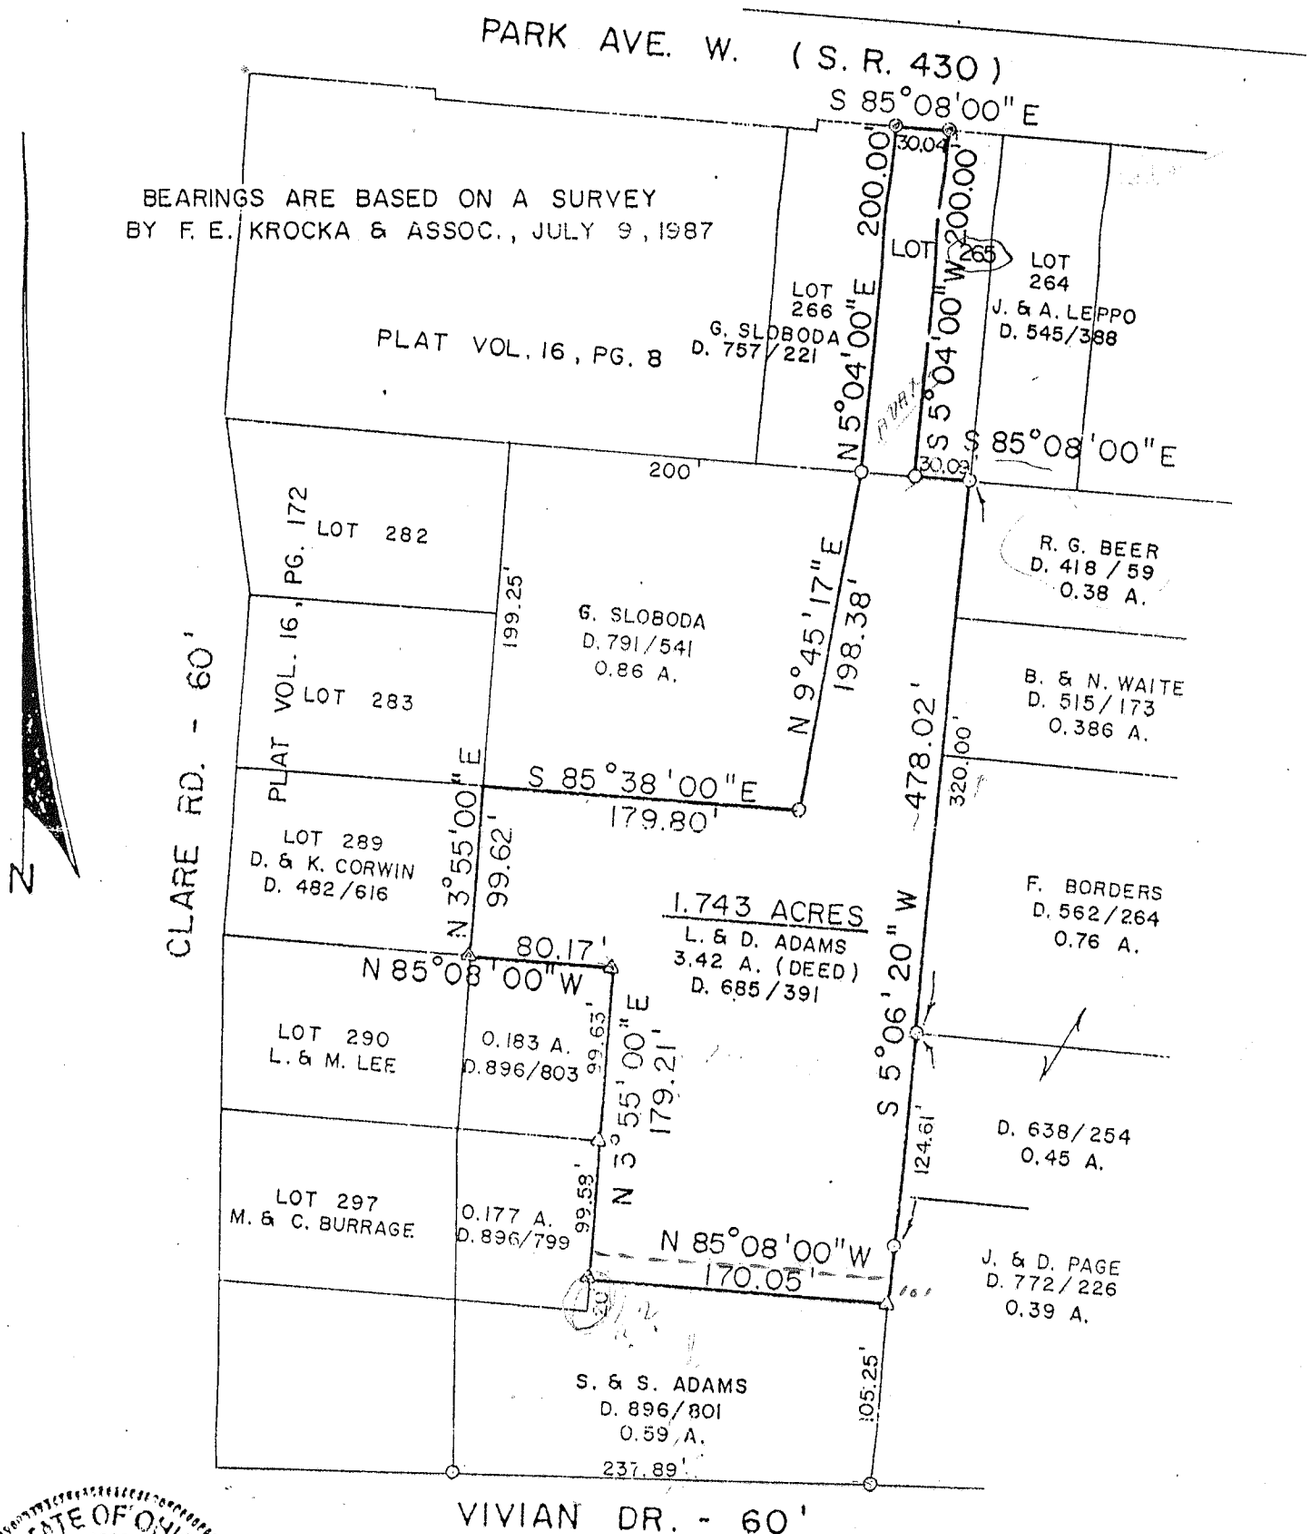

STATE OF OHIO
CHARLES A. KERG
7152
REGISTERED
PROFESSIONAL SURVEYOR

APPROVED
TAX MAP OFFICE
J. O. 10/17/89
INITIAL DATE

TLH 10/17/89
INITIAL DATE
TRANSFER APPROVED
FREEMAN J. SWANK
RICHLAND CO. AUDITOR

SCALE: 1" = 100'

100 75 50 25 0 50 100

LEGEND

△ - IRON PIN FOUND ("6687, 6991")

o - IRON PIPE FOUND

PREPARED BY
KERG SURVEYING
Charles A. Kerg
CHARLES A. KERG
REGISTERED OHIO SURVEYOR NO. 7152
DATE: SEPTEMBER 22, 1989