PLAT OF PROPERTY SURVEY

BILL HOUSER

PARTS OF OUTLOT 11 AND LOT 234

PLAT VOL. 5; PG. 14

VILLAGE OF PLYMOUTH, RICHLAND COUNTY OHIO

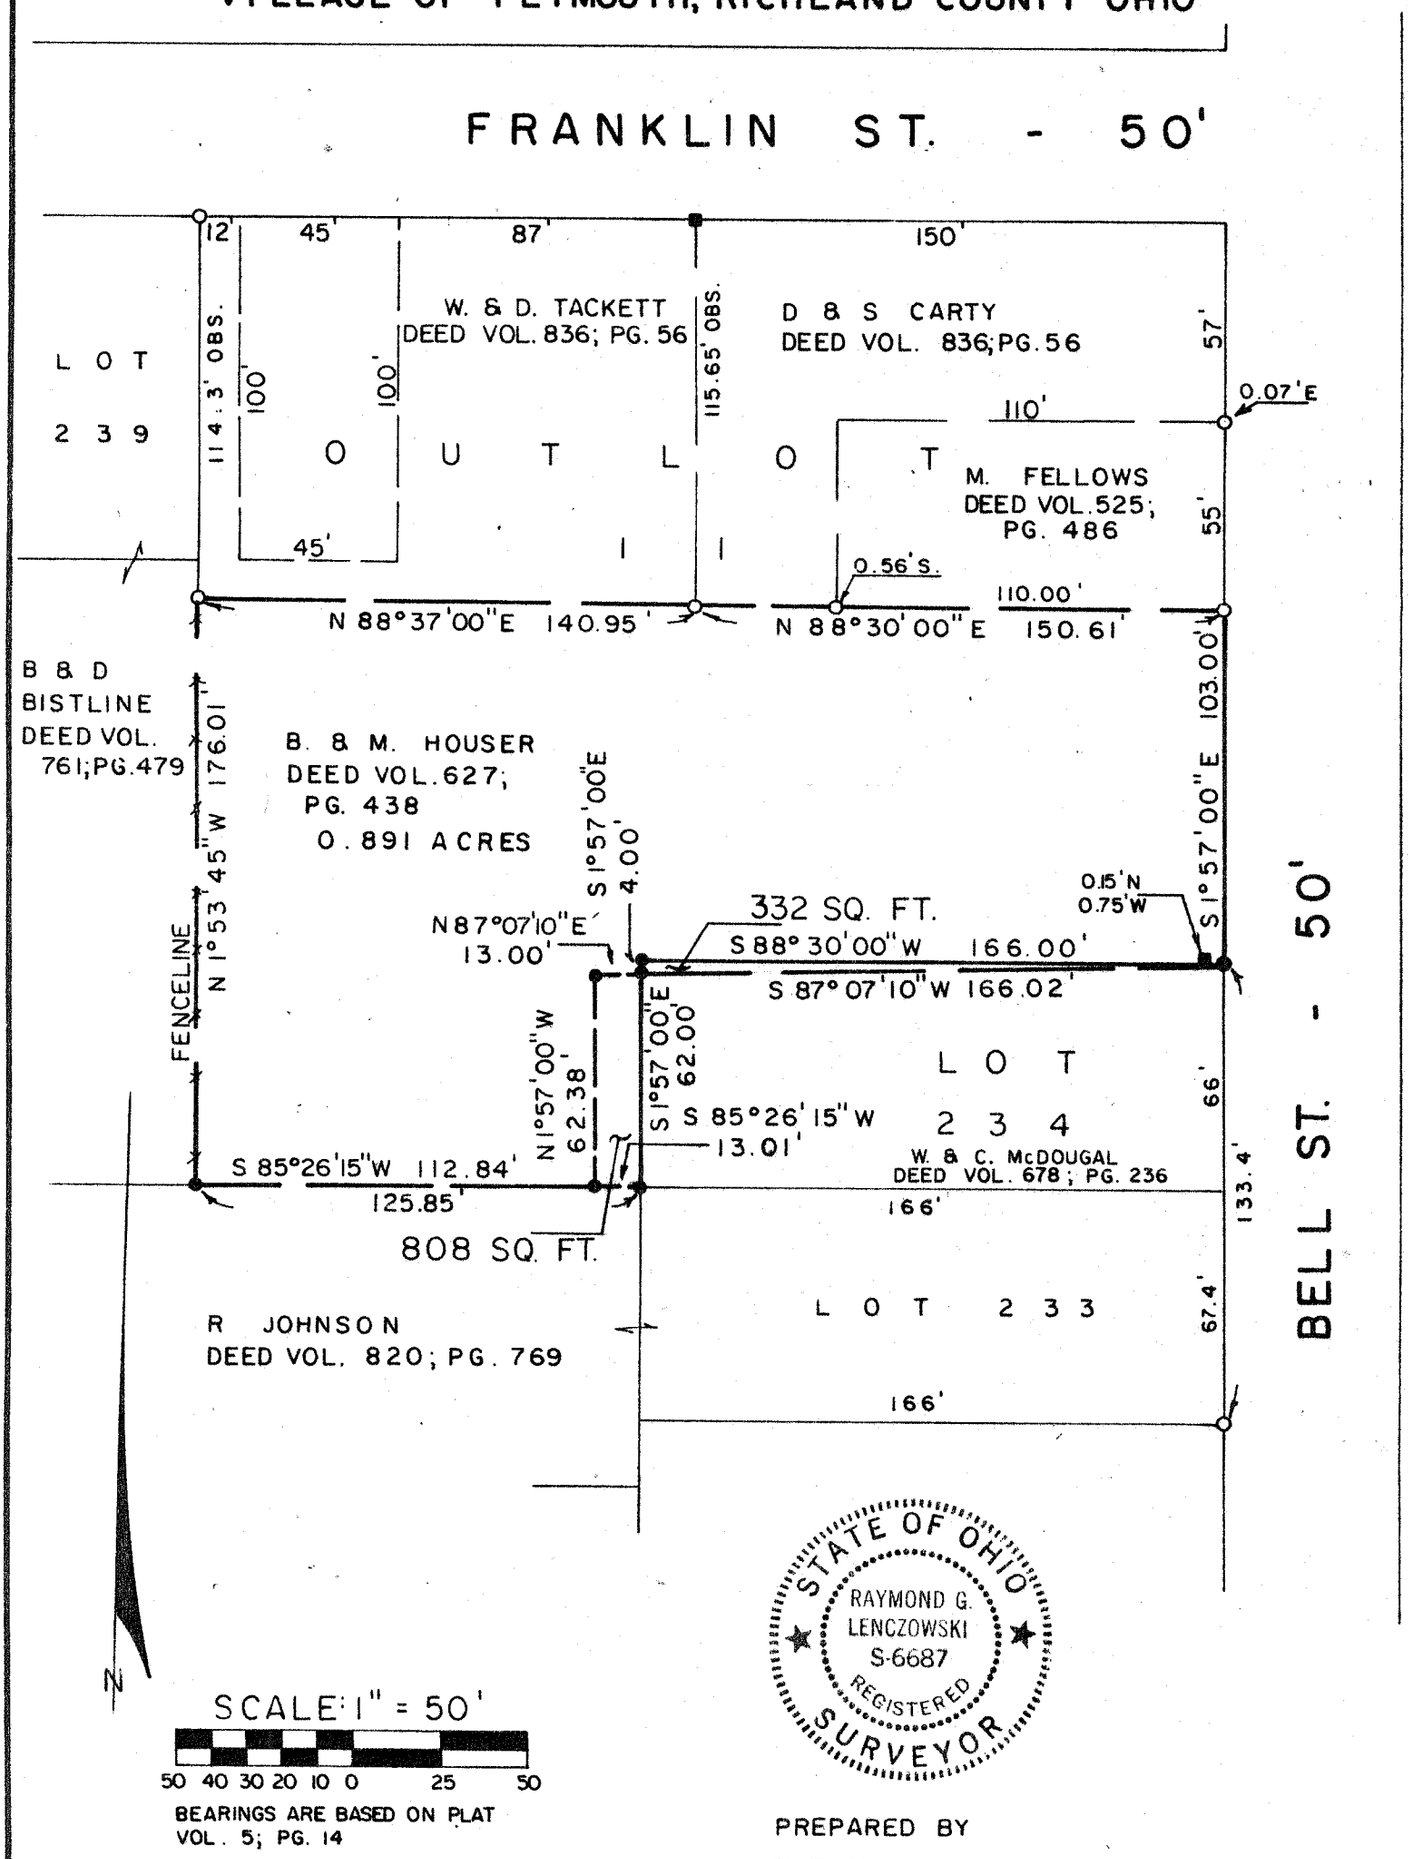

STATE OF OHIO
RAYMOND G. LENCZOWSKI
S-6687
REGISTERED
SURVEYOR

SCALE: 1" = 50'

50 40 30 20 10 0 25 50

BEARINGS ARE BASED ON PLAT VOL. 5; PG. 14

■ - IRON BAR FOUND
○ - IRON PIPE FOUND
● - 5/8" IRON PIN SET WITH CAP STAMPED "6687, 6991"

PREPARED BY

F. E. KROCKA & ASSOCIATES

Raymond G. Lenczowski

RAYMOND G. LENCZOWSKI
REGISTERED OHIO SURVEYOR NO. 6687
DATE: JULY 9, 1986