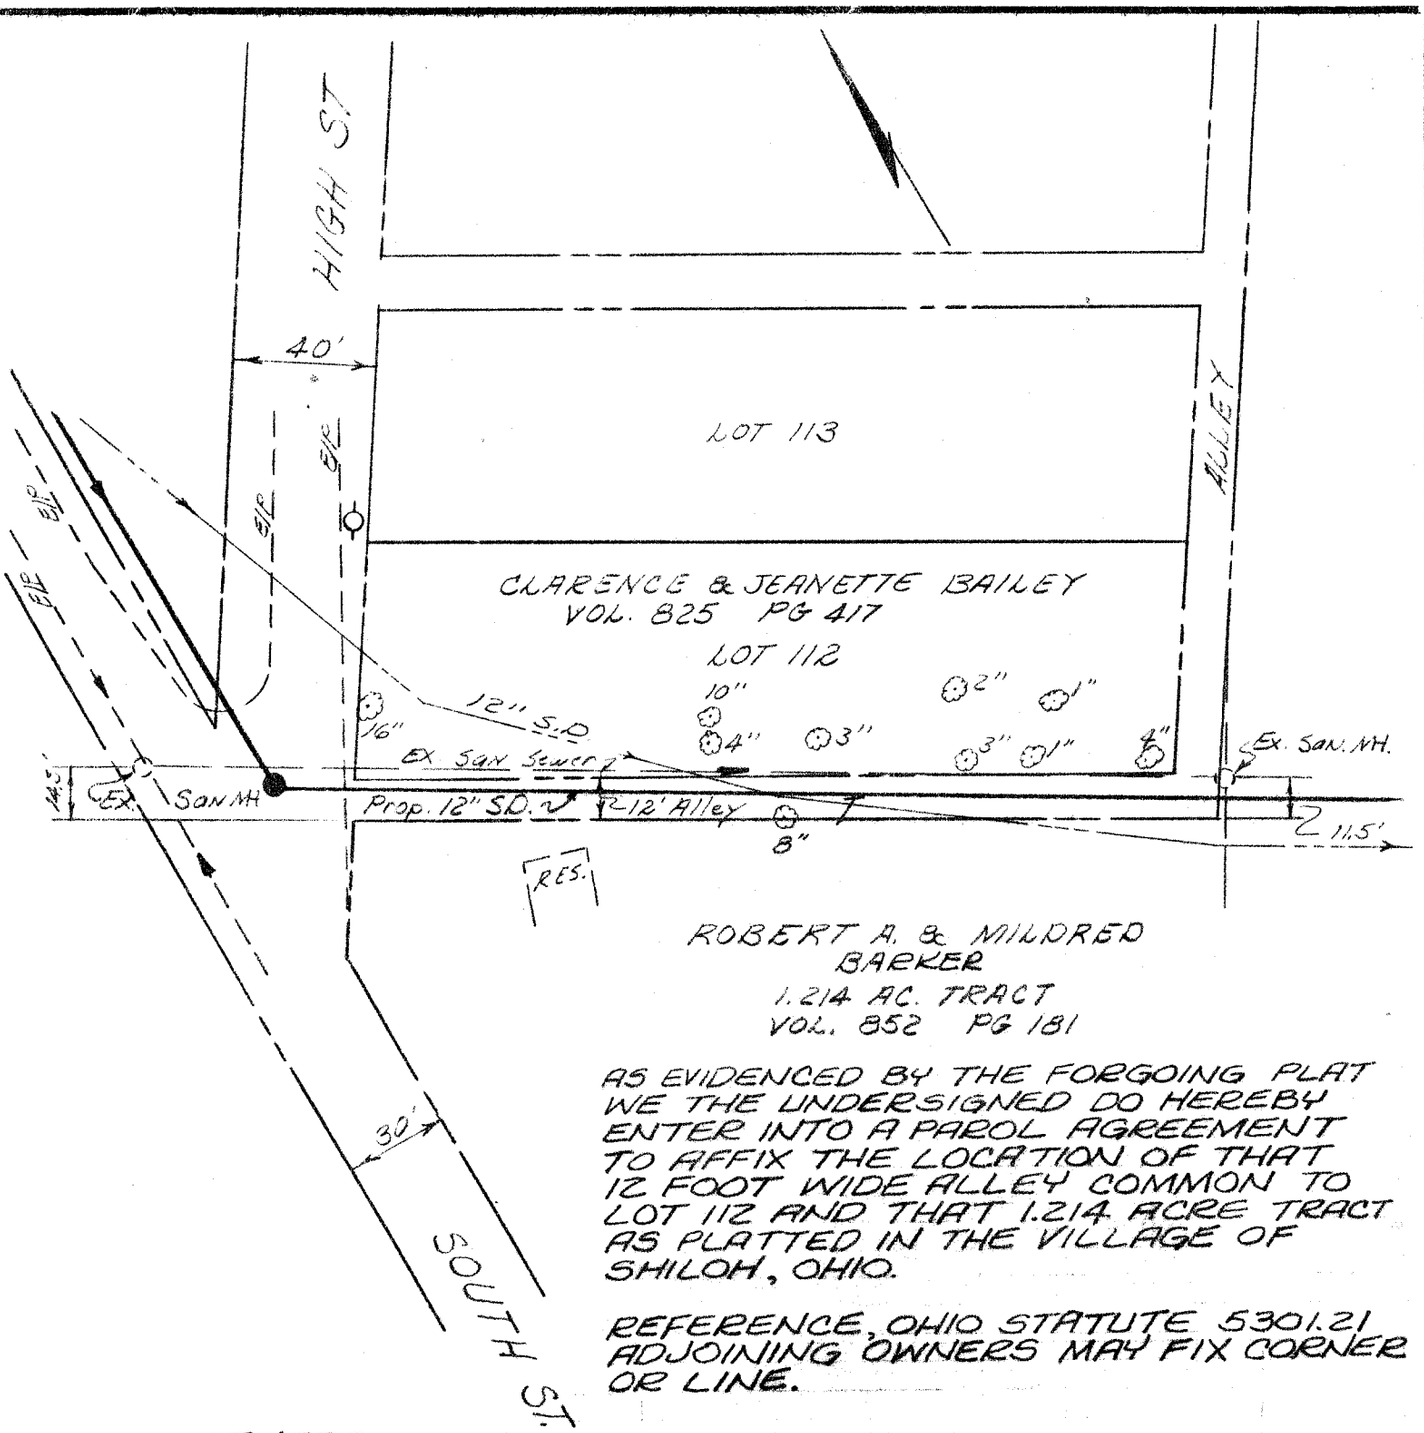

AS EVIDENCED BY THE FORGOING PLAT WE THE UNDERSIGNED DO HEREBY ENTER INTO A PAROL AGREEMENT TO AFFIX THE LOCATION OF THAT 12 FOOT WIDE ALLEY COMMON TO LOT 112 AND THAT 1.214 ACRE TRACT AS PLATTED IN THE VILLAGE OF SHILOH, OHIO.

REFERENCE, OHIO STATUTE 5301.21 ADJOINING OWNERS MAY FIX CORNER OR LINE.

WITNESS		
Delman J. Hubert	Clarence Bailey CLARENCE BAILEY	8-7-1985 DATE
William G. Smiley	Jeanette Bailey JEANETTE BAILEY	8-7-1985 DATE
Delman J. Hubert	Robert A. Barker ROBERT A. BARKER	8-7-85 DATE
William G. Smiley	Mildred M. Barker MILDRED BARKER	8-7-85 DATE

STATE OF OHIO
COUNTY OF RICHLAND

BEFORE ME A NOTARY PUBLIC IN AND FOR THE STATE OF OHIO APPEARED CLARENCE BAILEY, JEANETTE BAILEY, ROBERT A BARKER AND MILDRED BARKER FOR THEIR FREE AND VOLUNTARY SIGNING OF THE FORGOING INSTRUMENT.

IN WITNESS THEREOF I HAVE HERE UNTO SET MY OFFICIAL SEAL THIS 7 DAY OF August 1985

Dorothy L. Shaffer
NOTARY PUBLIC, STATE OF OHIO

DOROTHY L. SHAFFER
NOTARY PUBLIC, STATE OF OHIO
My Commission Expires Sept. 9, 1989

SURVEYORS CERTIFICATION

THE FORGOING PLAT WAS PREPARED FROM AN ACTUAL FIELD INVESTIGATION OF THE PREMISES AND IS TRUE AND CORRECT TO THE BEST OF MY KNOWLEDGE.

CHARLES W. WRIGHT REG. SURVEYOR NO. 4984

SHILOH, OHIO

PAROL AGREEMENT

FLOYD BROWNE AND ASSOCIATES, LIMITED
CONSULTING ENGINEERS—PLANNERS MARION, OHIO

DATE JULY 1985 SCALE 1" = 50'	JOB NO. 3025 DWG. NO. 85280	DRAWN DEM TRACED DEM CHECKED