D-318

PLAT OF PROPERTY SURVEY

PATRICK NEEDS

PART OF THE SOUTHEAST QUARTER, SECTION TWENTY-FOUR (24) TOWNSHIP TWENTY-ONE (21), RANGE TWENTY (20) SHARON TOWNSHIP, RICHLAND COUNTY, OHIO

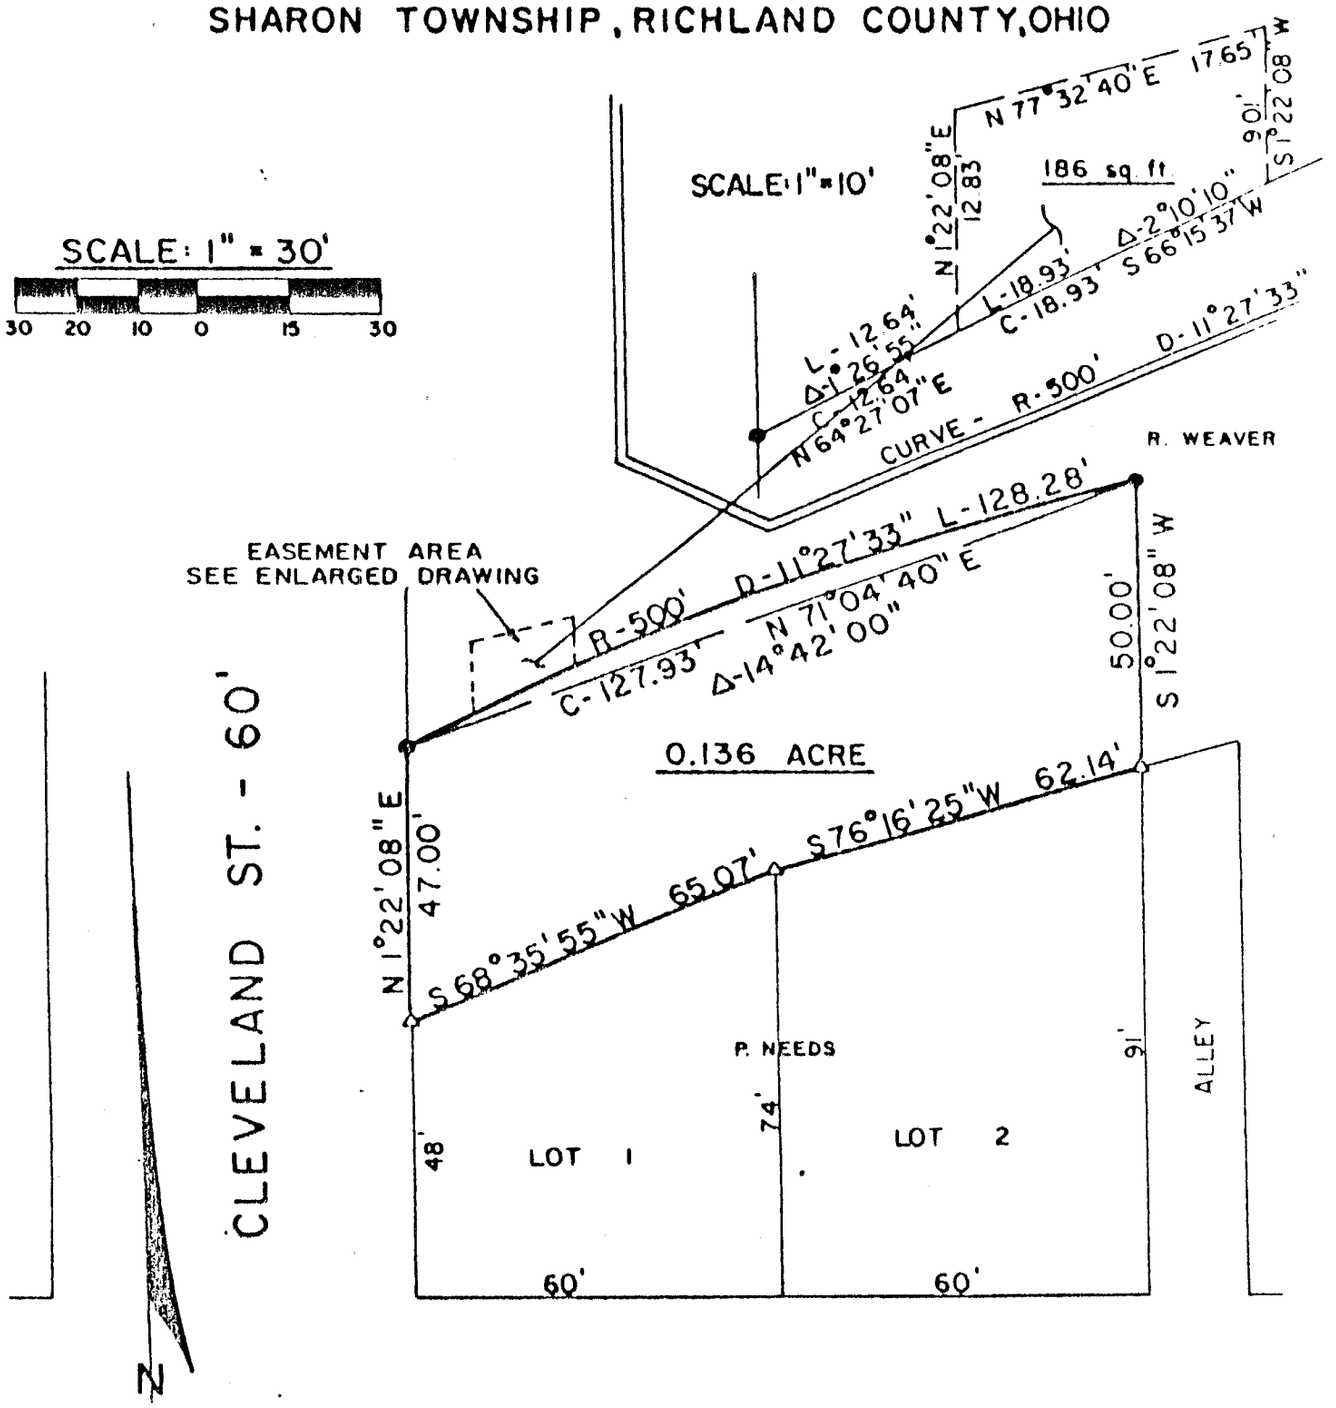

BEARINGS ARE BASED ON A SURVEY BY F. E. KROCKA & ASSOCIATES, DATED DEC. 30, 1985

STATE OF OHIO
RAYMOND G. LENCZOWSKI
S-6687
REGISTERED
SURVEYOR

LEGEND

Δ - IRON PIN FOUND

● - 5/8" IRON PIN SET WITH CAP STAMPED "6687, 6991"

PREPARED BY
F. E. KROCKA & ASSOCIATES

Raymond G. Lenczowski

RAYMOND G. LENCZOWSKI
REGISTERED OHIO SURVEYOR NO 6687
DATE: MAY 8, 1986