PLAT OF BOUNDARY SURVEY

NEVIN BORDER

INLOT 160

VILLAGE OF PLYMOUTH, RICHLAND COUNTY, OHIO

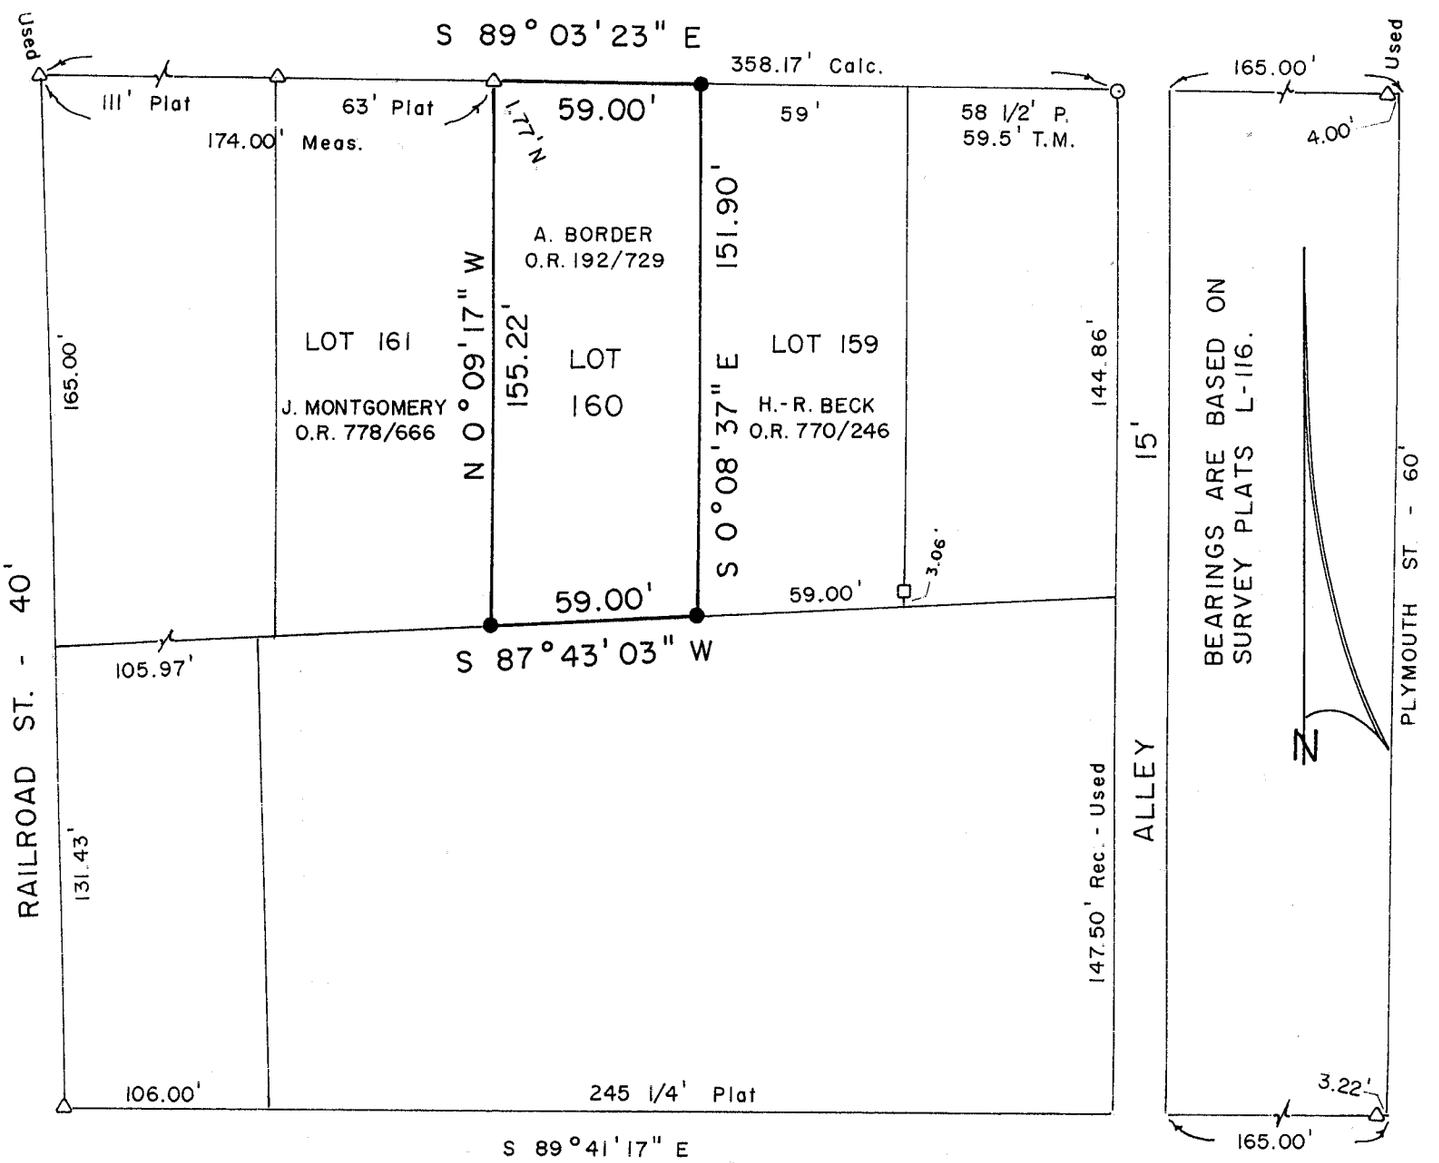

STATE OF OHIO
CHARLES A. KERG
7152
REGISTERED PROFESSIONAL SURVEYOR

SCALE: 1" = 50'

50 40 30 20 10 0 25 50

NEW SURVEY
OF EXISTING PARCEL
RICHLAND COUNTY
TAX MAP OFFICE

INITIAL 12/11/02 DATE

DWG only

LEGEND

- △ PIN FOUND
- □ AXLE FOUND
- ⊙ MAGNAIL SET
- ● 5/8 IRON PIN SET WITH CAP STAMPED "C. KERG, RLS 7152"

PREPARED BY

KERG SURVEYING

Charles A. Kerg

CHARLES A. KERG
REGISTERED OHIO SURVEYOR NO. 7152
DATE: NOVEMBER 13, 2002